9/28/2010	Tue Sep 28 11:22:52 2010	\\gdot-dsn1\gocfg\resources\gdot2007_Klp.tbl	m:\M003340 - Sta. 1000+00 to Sta. 1226+22\DGN\003340cpl4.dgn	STATE	PROJECT NUMBER	SHEET NO.	TOTAL SHEETS
jotaylor				GA	M004205-CST	28	302

USE ON CONSTRUCTION

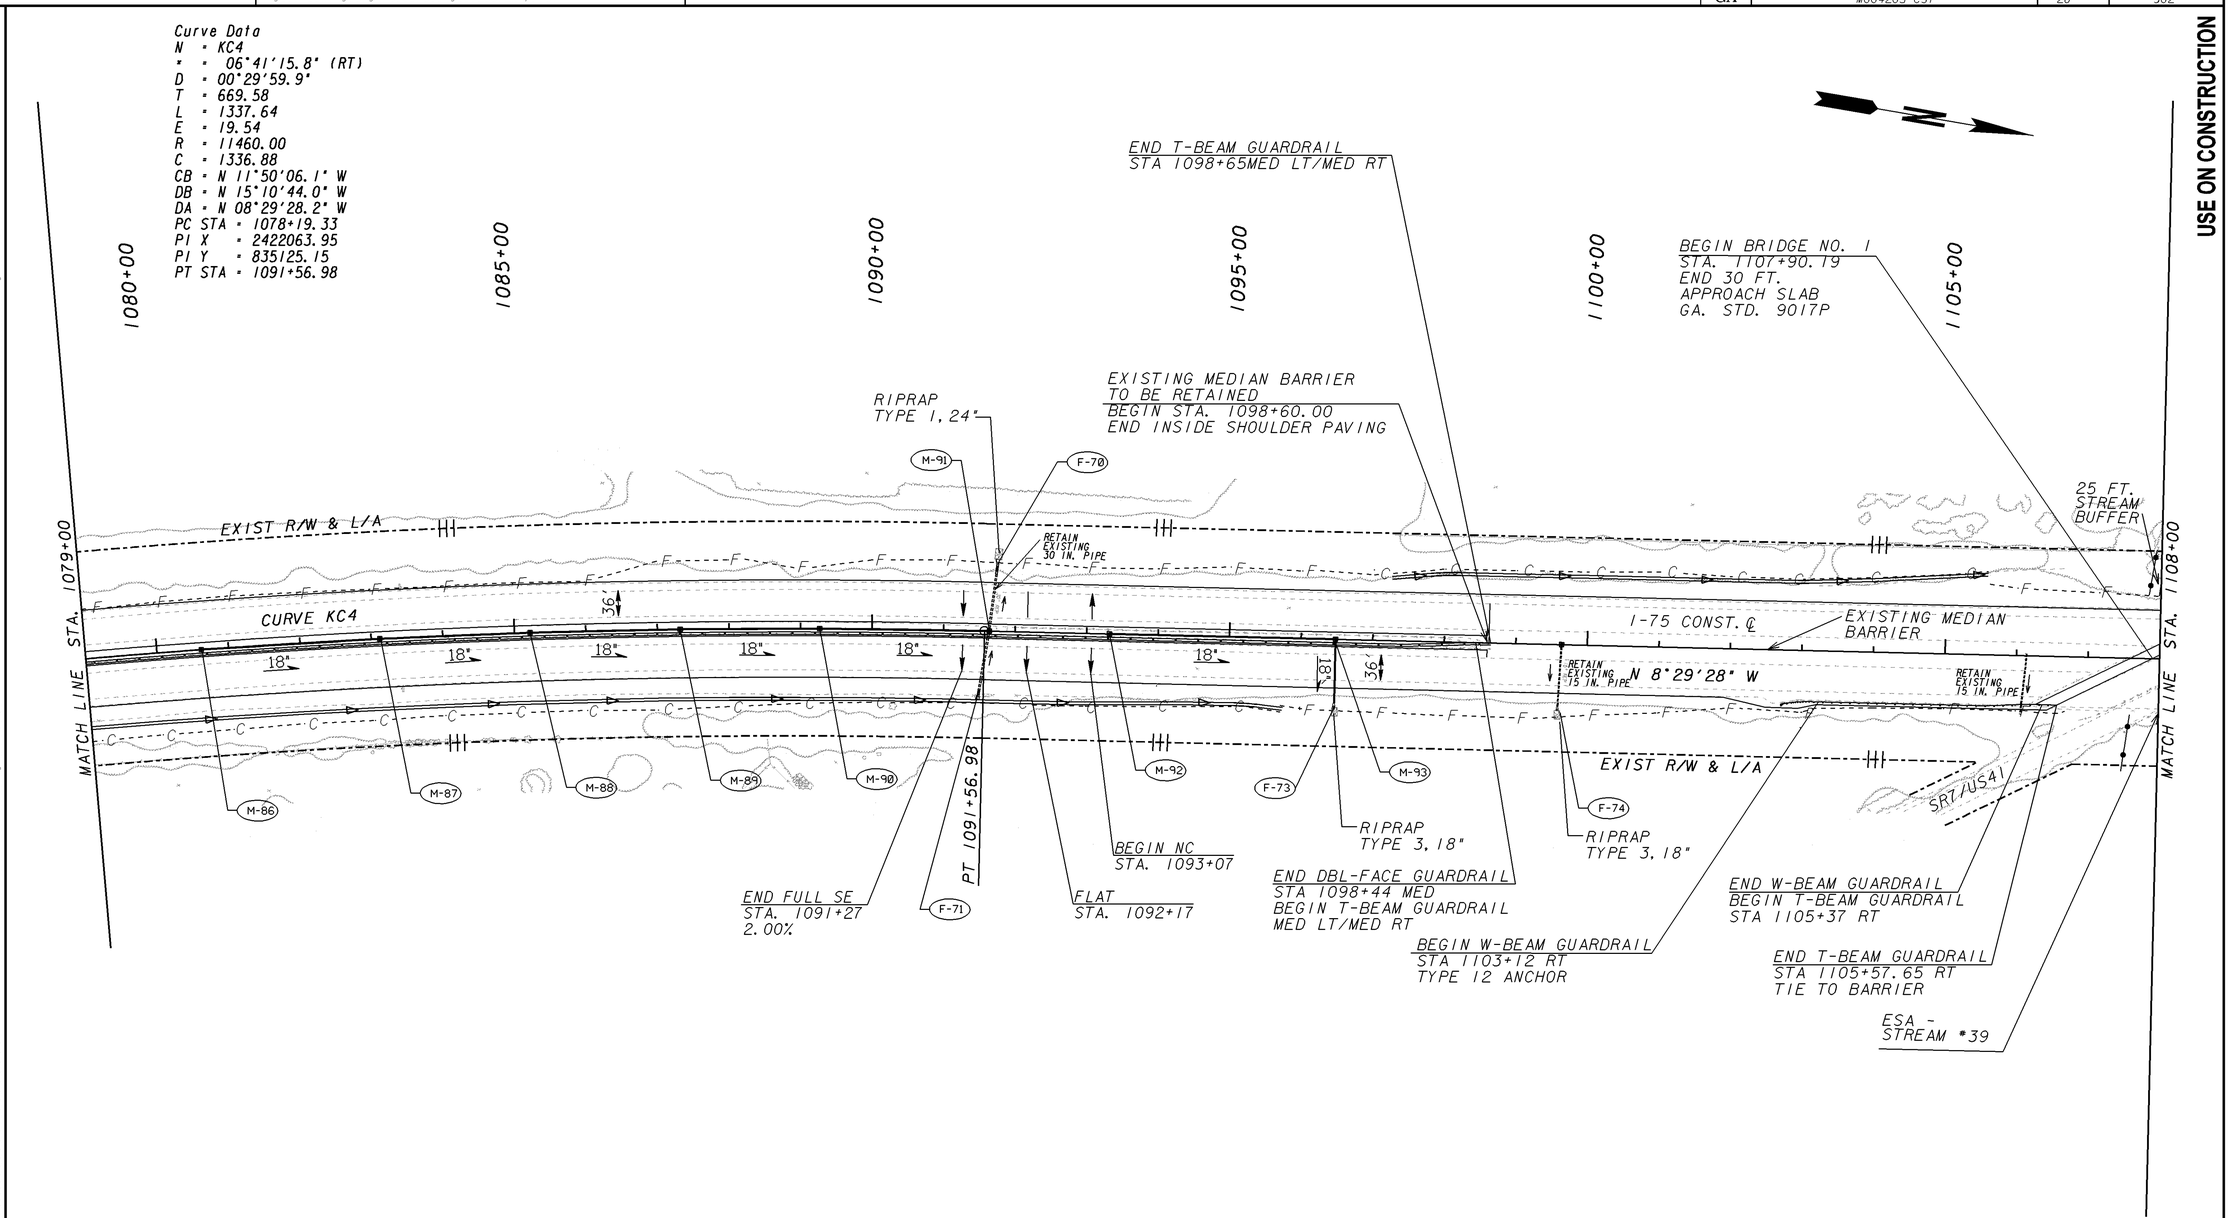

PROPERTY AND EXISTING R/W LINE
REQUIRED R/W LINE
CONSTRUCTION LIMITS
EASEMENT FOR CONSTR & MAINTENANCE OF SLOPES
EASEMENT FOR CONSTR OF SLOPES
EASEMENT FOR CONSTR OF DRIVES

BEGIN LIMIT OF ACCESS.....BLA
END LIMIT OF ACCESS.....ELA
LIMIT OF ACCESS
REQ'D R/W & LIMIT OF ACCESS

GEORGIA
DEPARTMENT OF TRANSPORTATION

SCALE IN FEET
0 100 200 400

REVISION DATES		
05-21-2010		
09-27-2010		

STATE OF GEORGIA
DEPARTMENT OF TRANSPORTATION
OFFICE: ROADWAY DESIGN

MAINLINE PLAN

I-75

DRAWING NO. 13-04