STATE	PROJECT NUMBER	SHEET NO.	TOTAL SHEETS
GA	M004205-CST	42	302

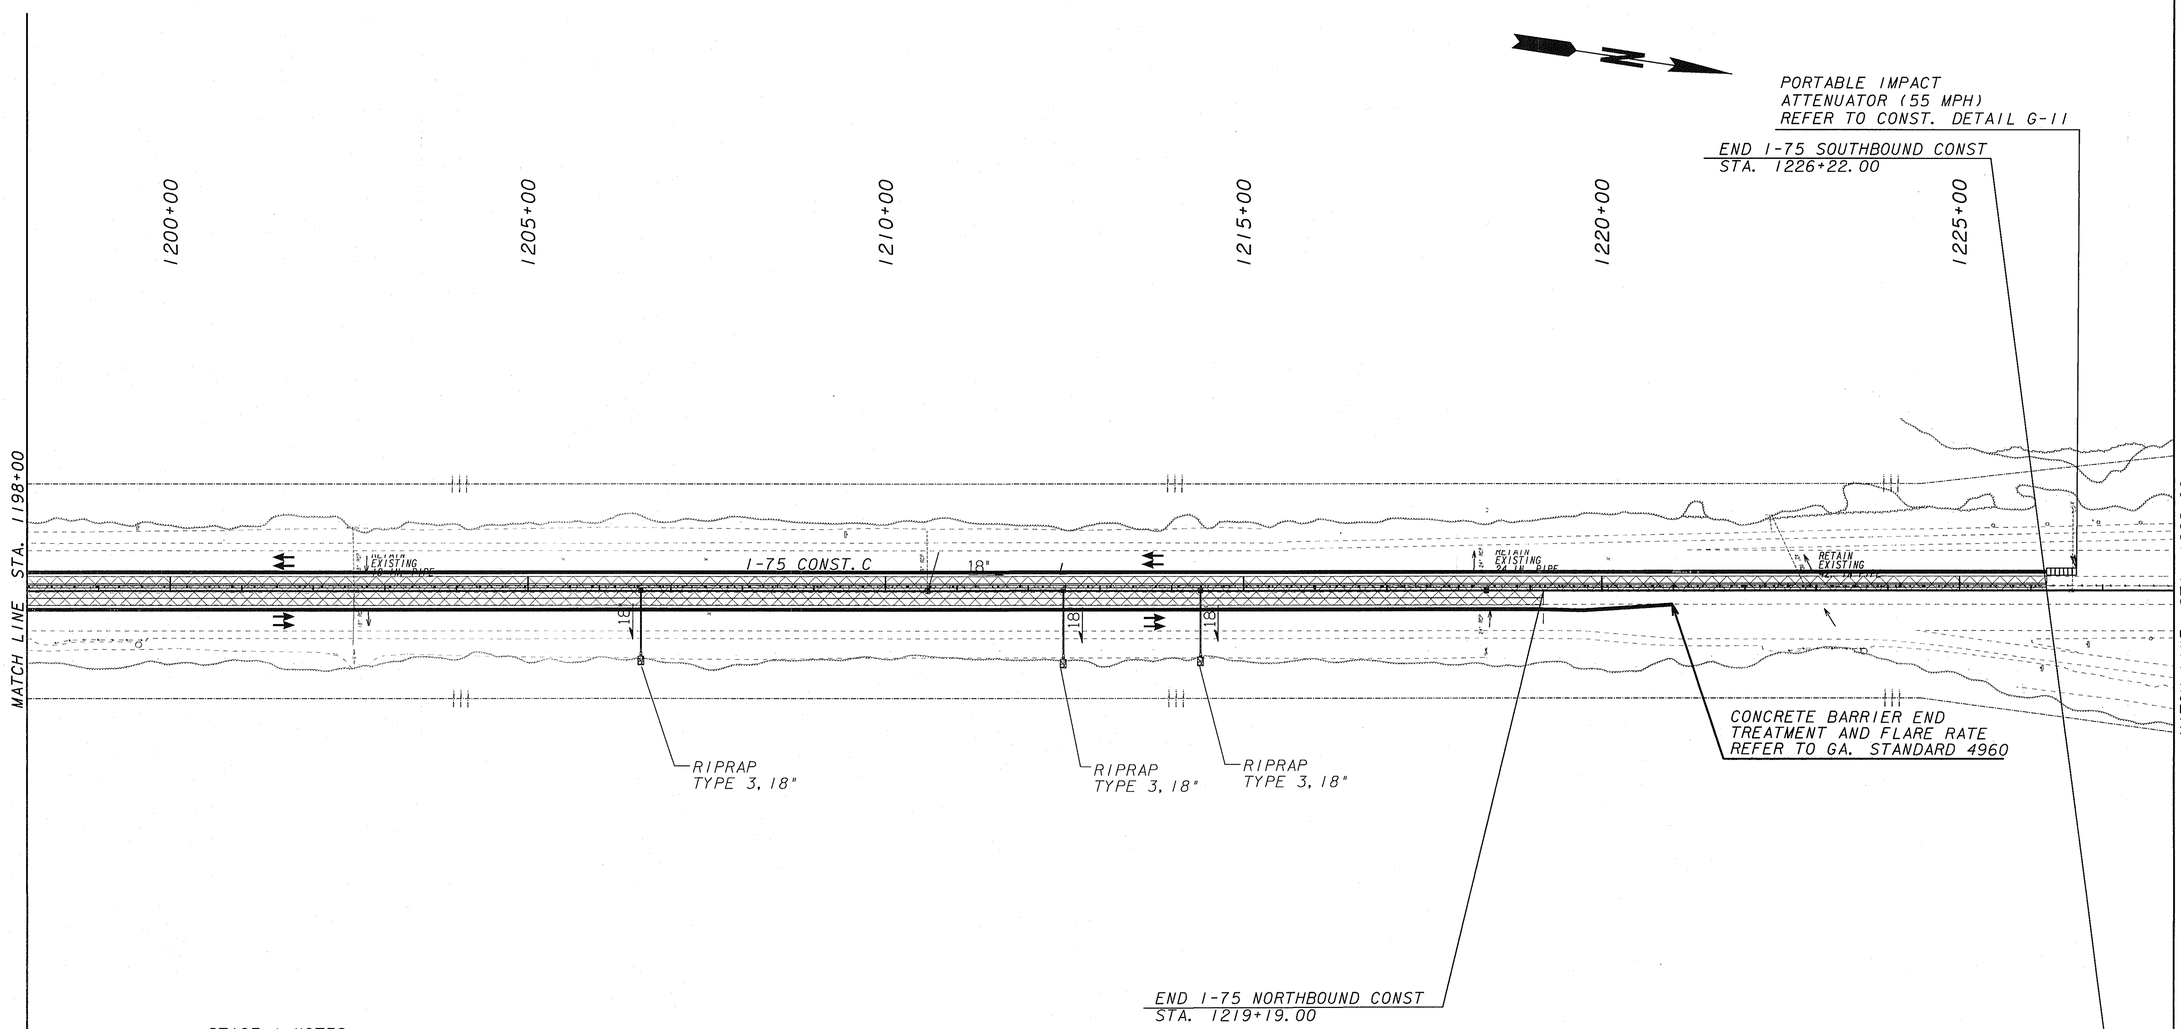

STAGE 1 NOTES:

1. INSTALL ORANGE BARRIER FENCE.
2. MAINTAIN TRAFFIC ON 2 OUTSIDE LANES IN ITS EXISTING LOCATION. CLOSE INSIDE LANE TO TRAFFIC.
3. PLACE TEMPORARY BARRIER BETWEEN TRAVEL LANES AND WORK ZONES.
4. CONSTRUCT FULL DEPTH INSIDE SHOULDER, MEDIAN DITCH AND DRAINAGE.

Stage 1

STAGE 1 | STAGE 2 | STAGE 3 | STAGE 3A | STAGE 4 | STAGE 4A

TRAFFIC THIS STAGE
TEMP CONC BARRIER
ORANGE BARRIER FENCE

GEORGIA
DEPARTMENT OF TRANSPORTATION

SCALE IN FEET
0 100 200 400

REVISION DATES

STATE OF GEORGIA
DEPARTMENT OF TRANSPORTATION
OFFICE: ROADWAY DESIGN

CONSTRUCTION STAGING PLAN

DRAWING No. 19-10

3/1/2007 GPLN

4/8/2010 4:02:37 PM \\GDOT-DSN\GOPLOT\OCF\GO_Klp8000.gcf ffLanders \\gdot.ad.local\preconstruction\RoadDesign\RD5\M003340 - Sta.1000+00 to Sta.1226+22\DGN\PRF\019-010_003340STI8.prf GO-RD5