STATE	PROJECT NUMBER	SHEET NO.	TOTAL SHEETS
GA	M004205-CST	43	302

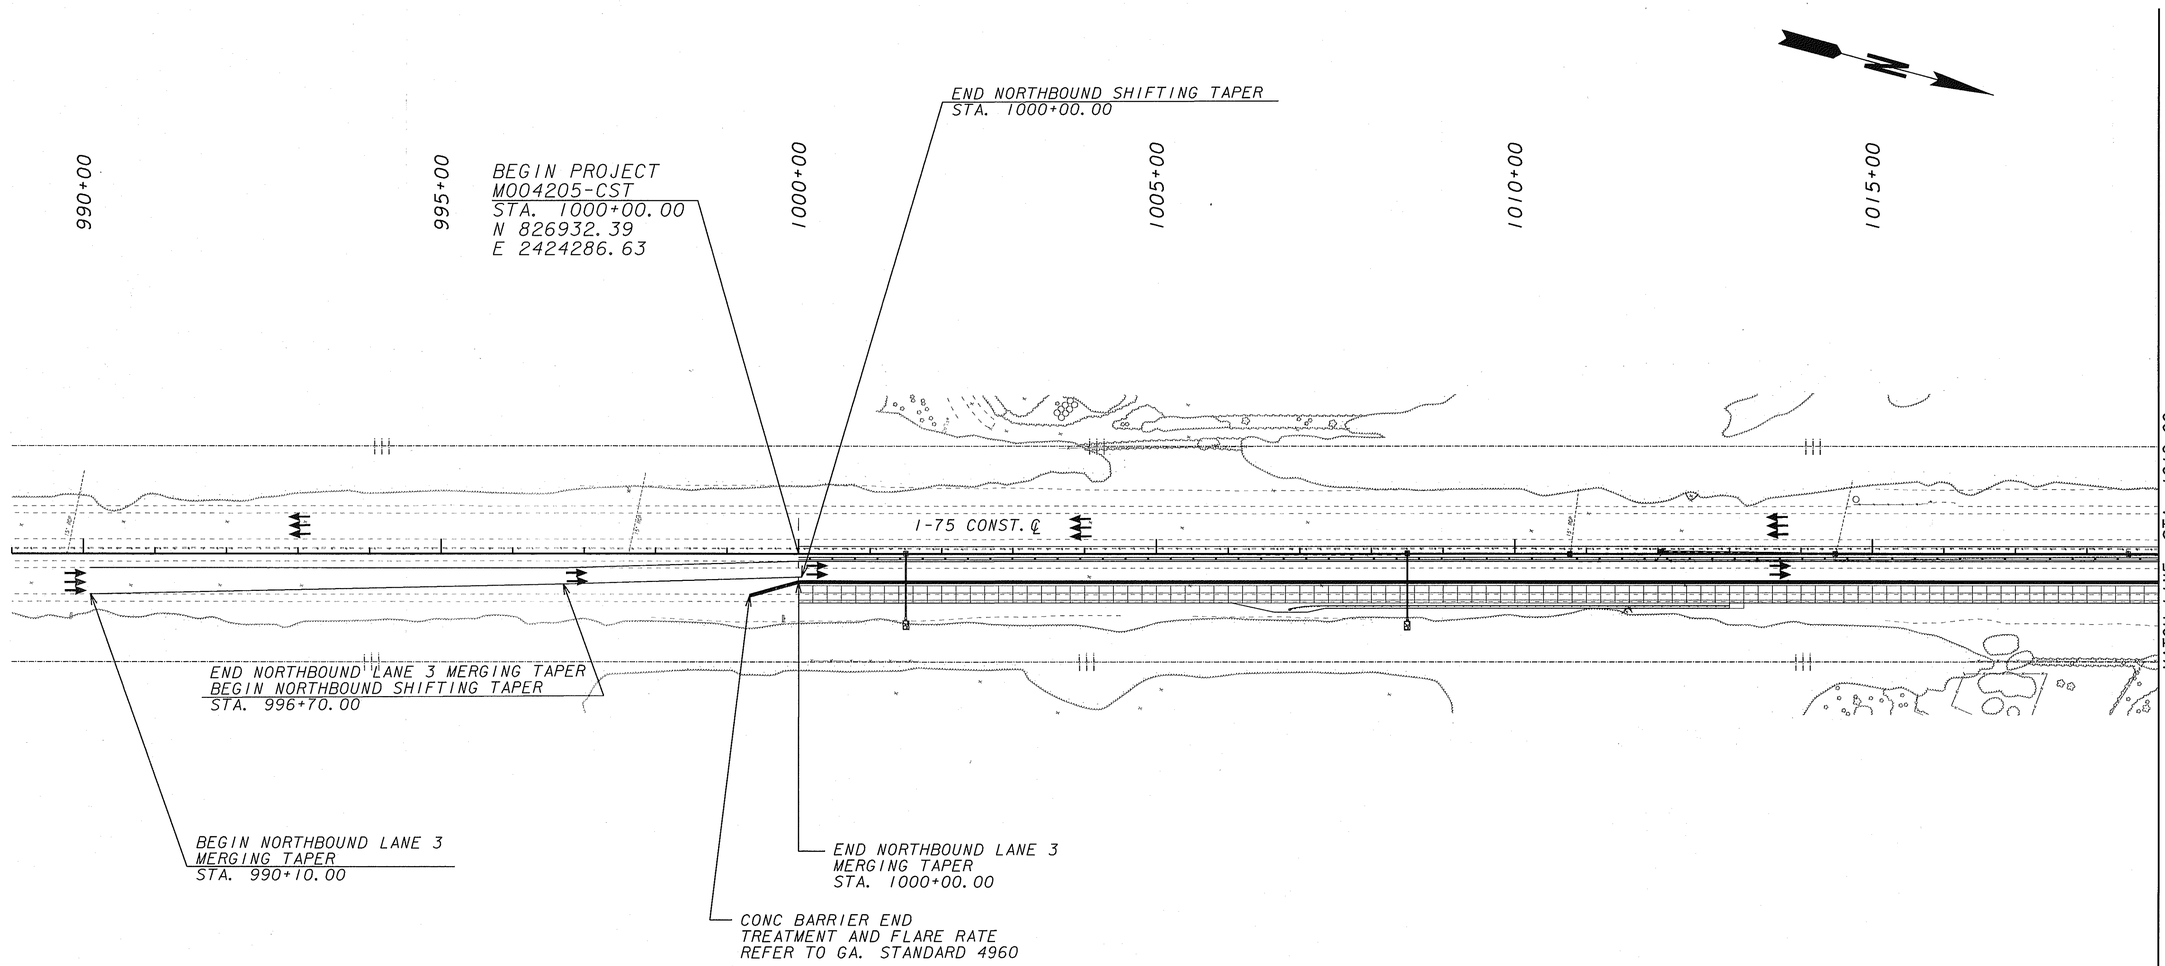

STAGE 2 NOTES:

1. REMOVE TEMPORARY BARRIER FROM SOUTHBOUND LANES AND OPEN TO TRAFFIC.
2. SHIFT NORTHBOUND TRAFFIC TO INSIDE MEDIAN AND EXISTING INSIDE LANE.
3. PLACE TEMPORARY BARRIER BETWEEN NORTHBOUND TRAVEL LANES AND WORK ZONE.
4. CONSTRUCT NORTHBOUND OUSTIDE LANE AND OUTSIDE SHOULDER.

Stage 2

STAGE 1
STAGE 2
STAGE 3
STAGE 3A
STAGE 4
STAGE 4A

TRAFFIC THIS STAGE
TEMP CONC BARRIER
ORANGE BARRIER FENCE

GEORGIA
DEPARTMENT OF TRANSPORTATION

SCALE IN FEET
0 100 200 400

REVISION DATES

STATE OF GEORGIA
DEPARTMENT OF TRANSPORTATION
OFFICE: ROADWAY DESIGN

CONSTRUCTION STAGING PLAN

DRAWING No.
19-11

3/1/2007 GPLN

4/8/2010 4:02:31PM \\GDOT-DSN1\GOPLOT\QCF\GO_Kip8000.qcf ffLanders \\gdot.adlocal\preconstruction\RoadDesign\RD5\M003340 - Sta.1000+00 to Sta.1226+22\DGN\PRF\019-011_003340ST29.prf GO-RD5