STATE	PROJECT NUMBER	SHEET NO.	TOTAL SHEETS
GA	M004205-CST	51	302

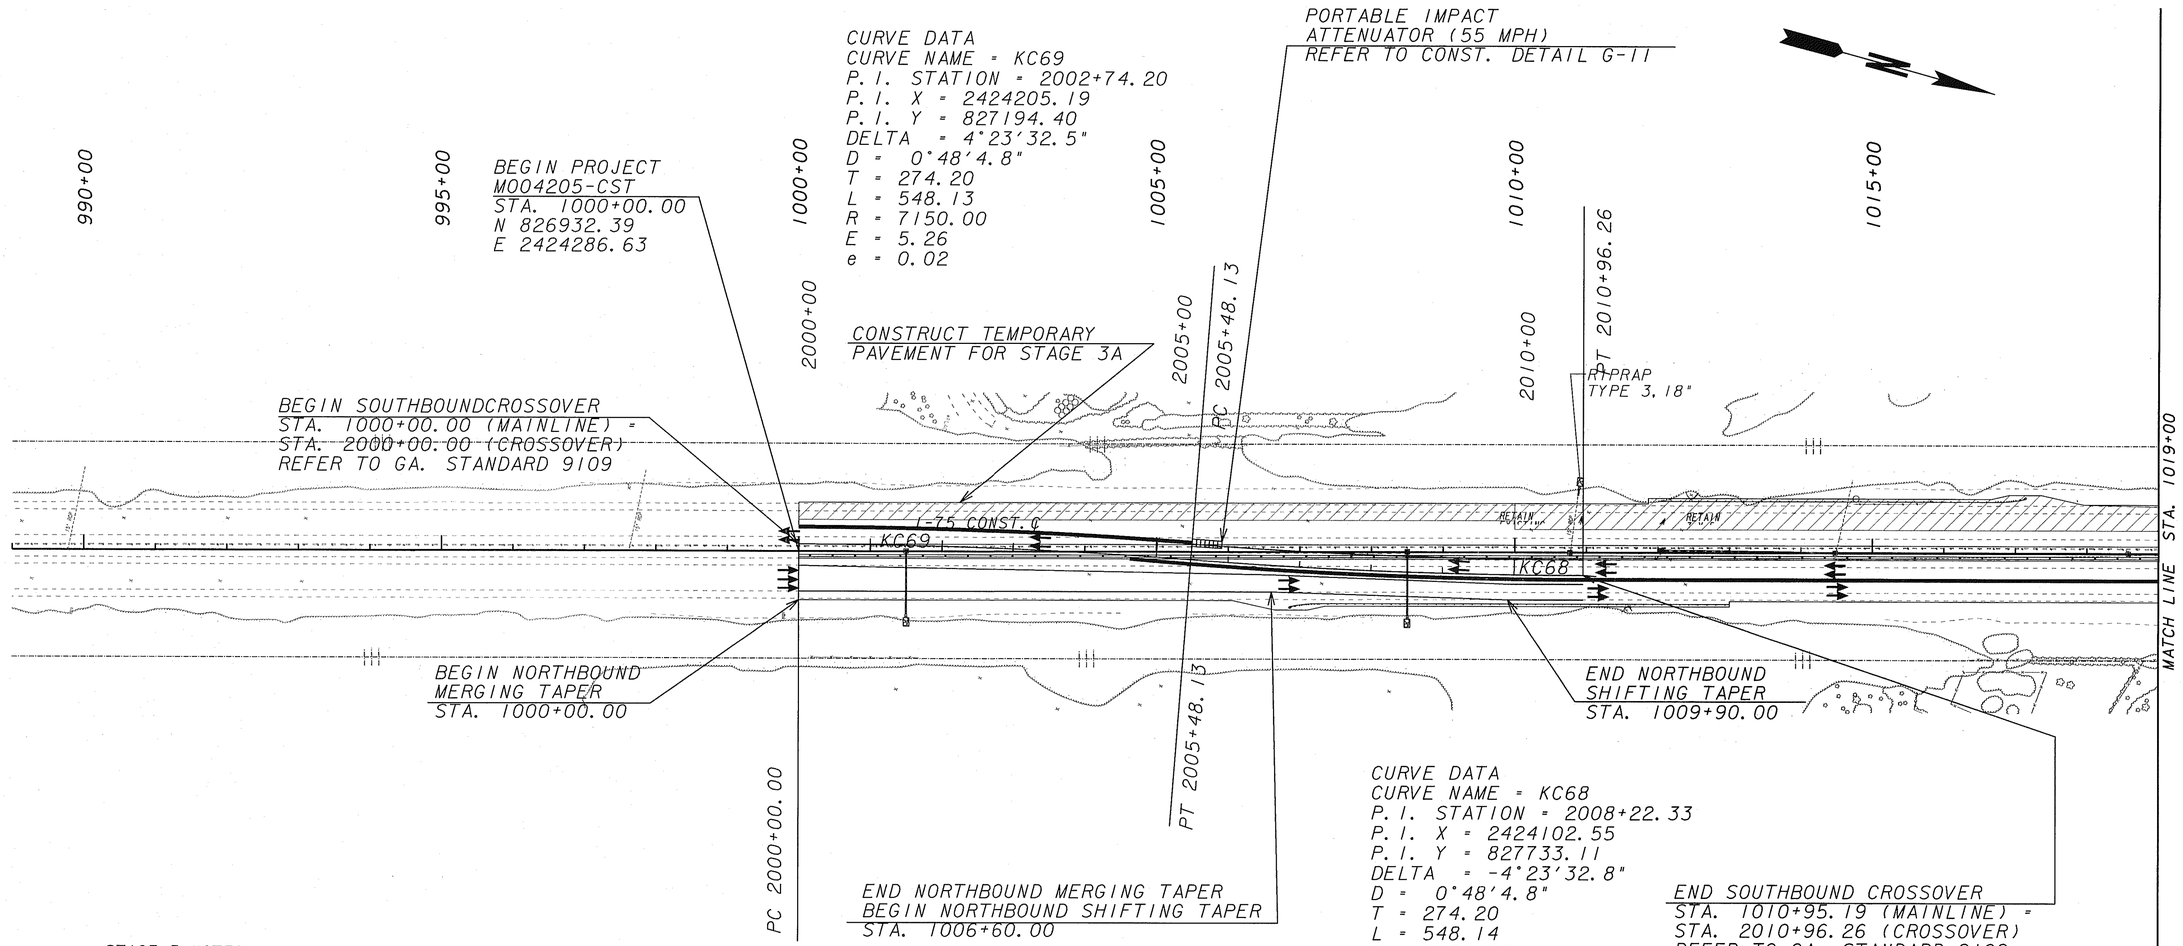

STAGE 3 NOTES:

1. SHIFT THE NORTHBOUND TRAFFIC TO THE OUTSIDE LANE AND SHOULDER
2. PLACE TEMPORARY BARRIER WITHIN NORTHBOUND LANE 2, WHICH WILL SEPERATE NORTHBOUND AND SOUTHBOUND TRAFFIC.
3. SHIFT THE SOUTHBOUND TRAFFIC TO THE NORTHBOUND INSIDE LANE AND SHOULDER VIA THE MEDIAN CROSSOVERS AT THE PROJECT LIMITS.
4. CONSTRUCT THE 2 SOUTHBOUND OUTSIDE LANES AND SHOULDERS.

Stage 3

STAGE 1
STAGE 2
STAGE 3
STAGE 3A
STAGE 4
STAGE 4A

TRAFFIC THIS STAGE
TEMP CONC BARRIER
ORANGE BARRIER FENCE

GEORGIA
DEPARTMENT OF TRANSPORTATION

SCALE IN FEET
0 100 200 400

REVISION DATES

STATE OF GEORGIA
DEPARTMENT OF TRANSPORTATION
OFFICE: ROADWAY DESIGN
CONSTRUCTION STAGING PLAN

DRAWING No.
19-19

3/1/2007 GPLN

4/8/2010 4:01:55 PM \\GDOT-DSN\GOPLOT\QCF\GO_KIp8000.qcf ffLanders \\gdot.ad.local\preconstruction\RoadDesign\RD5\M003340 - Sta.1000+00 to Sta.1226+22\DGN\PRF\019-019_003340ST50.prf GO-RD5