STATE	PROJECT NUMBER	SHEET NO.	TOTAL SHEETS
GA	M004205-CST	60	302

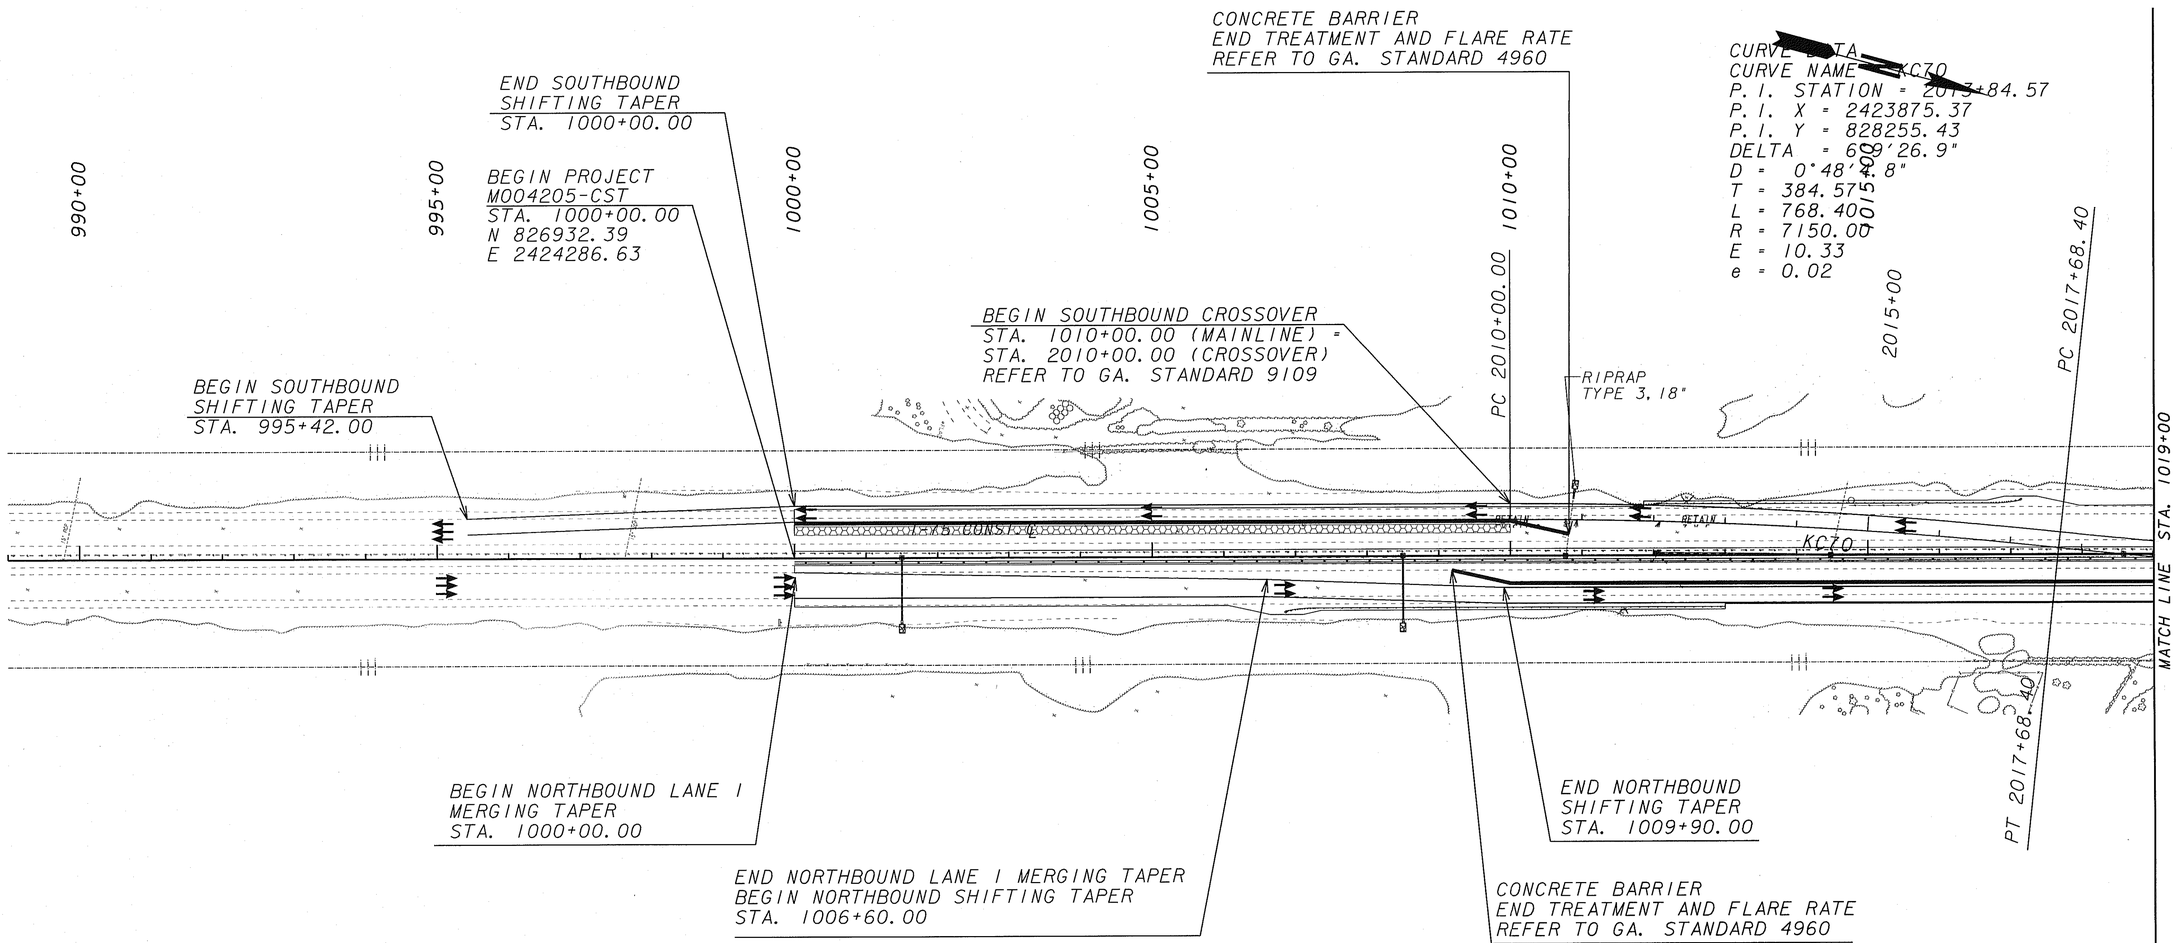

STAGE 3A NOTES:

1. MAINTAIN THE NORTHBOUND TRAFFIC ON THE OUTSIDE LANE AND SHOULDER
2. MAINTAIN THE SOUTHBOUND TRAFFIC ON THE NORTHBOUND INSIDE LANE AND SHOULDER VIA THE MEDIAN CROSSOVERS.
4. CONSTRUCT MIDDLE SOUTHBOUND LANE.

Stage 3A

STAGE 1	STAGE 3A
STAGE 2	STAGE 4
STAGE 3	STAGE 4A

TRAFFIC THIS STAGE
TEMP CONC BARRIER
ORANGE BARRIER FENCE

GEORGIA
DEPARTMENT OF TRANSPORTATION

SCALE IN FEET
0 100 200 400

REVISION DATES

STATE OF GEORGIA
DEPARTMENT OF TRANSPORTATION
OFFICE: ROADWAY DESIGN

CONSTRUCTION STAGING PLAN

DRAWING No. 19-28

3/1/2007 GPLN

4/8/2010 4:01:12 PM \\GDOT-DSN1\GOPLOT\GCF\GO_Kip8000.gcf fflanders \\gdot.ad.local\preconstruction\RoadDesign\RD5\M003340 - Sta.1000+00 to Sta.1226+22\DGN\PRF\019-028_003340ST59.prf GO-RD5