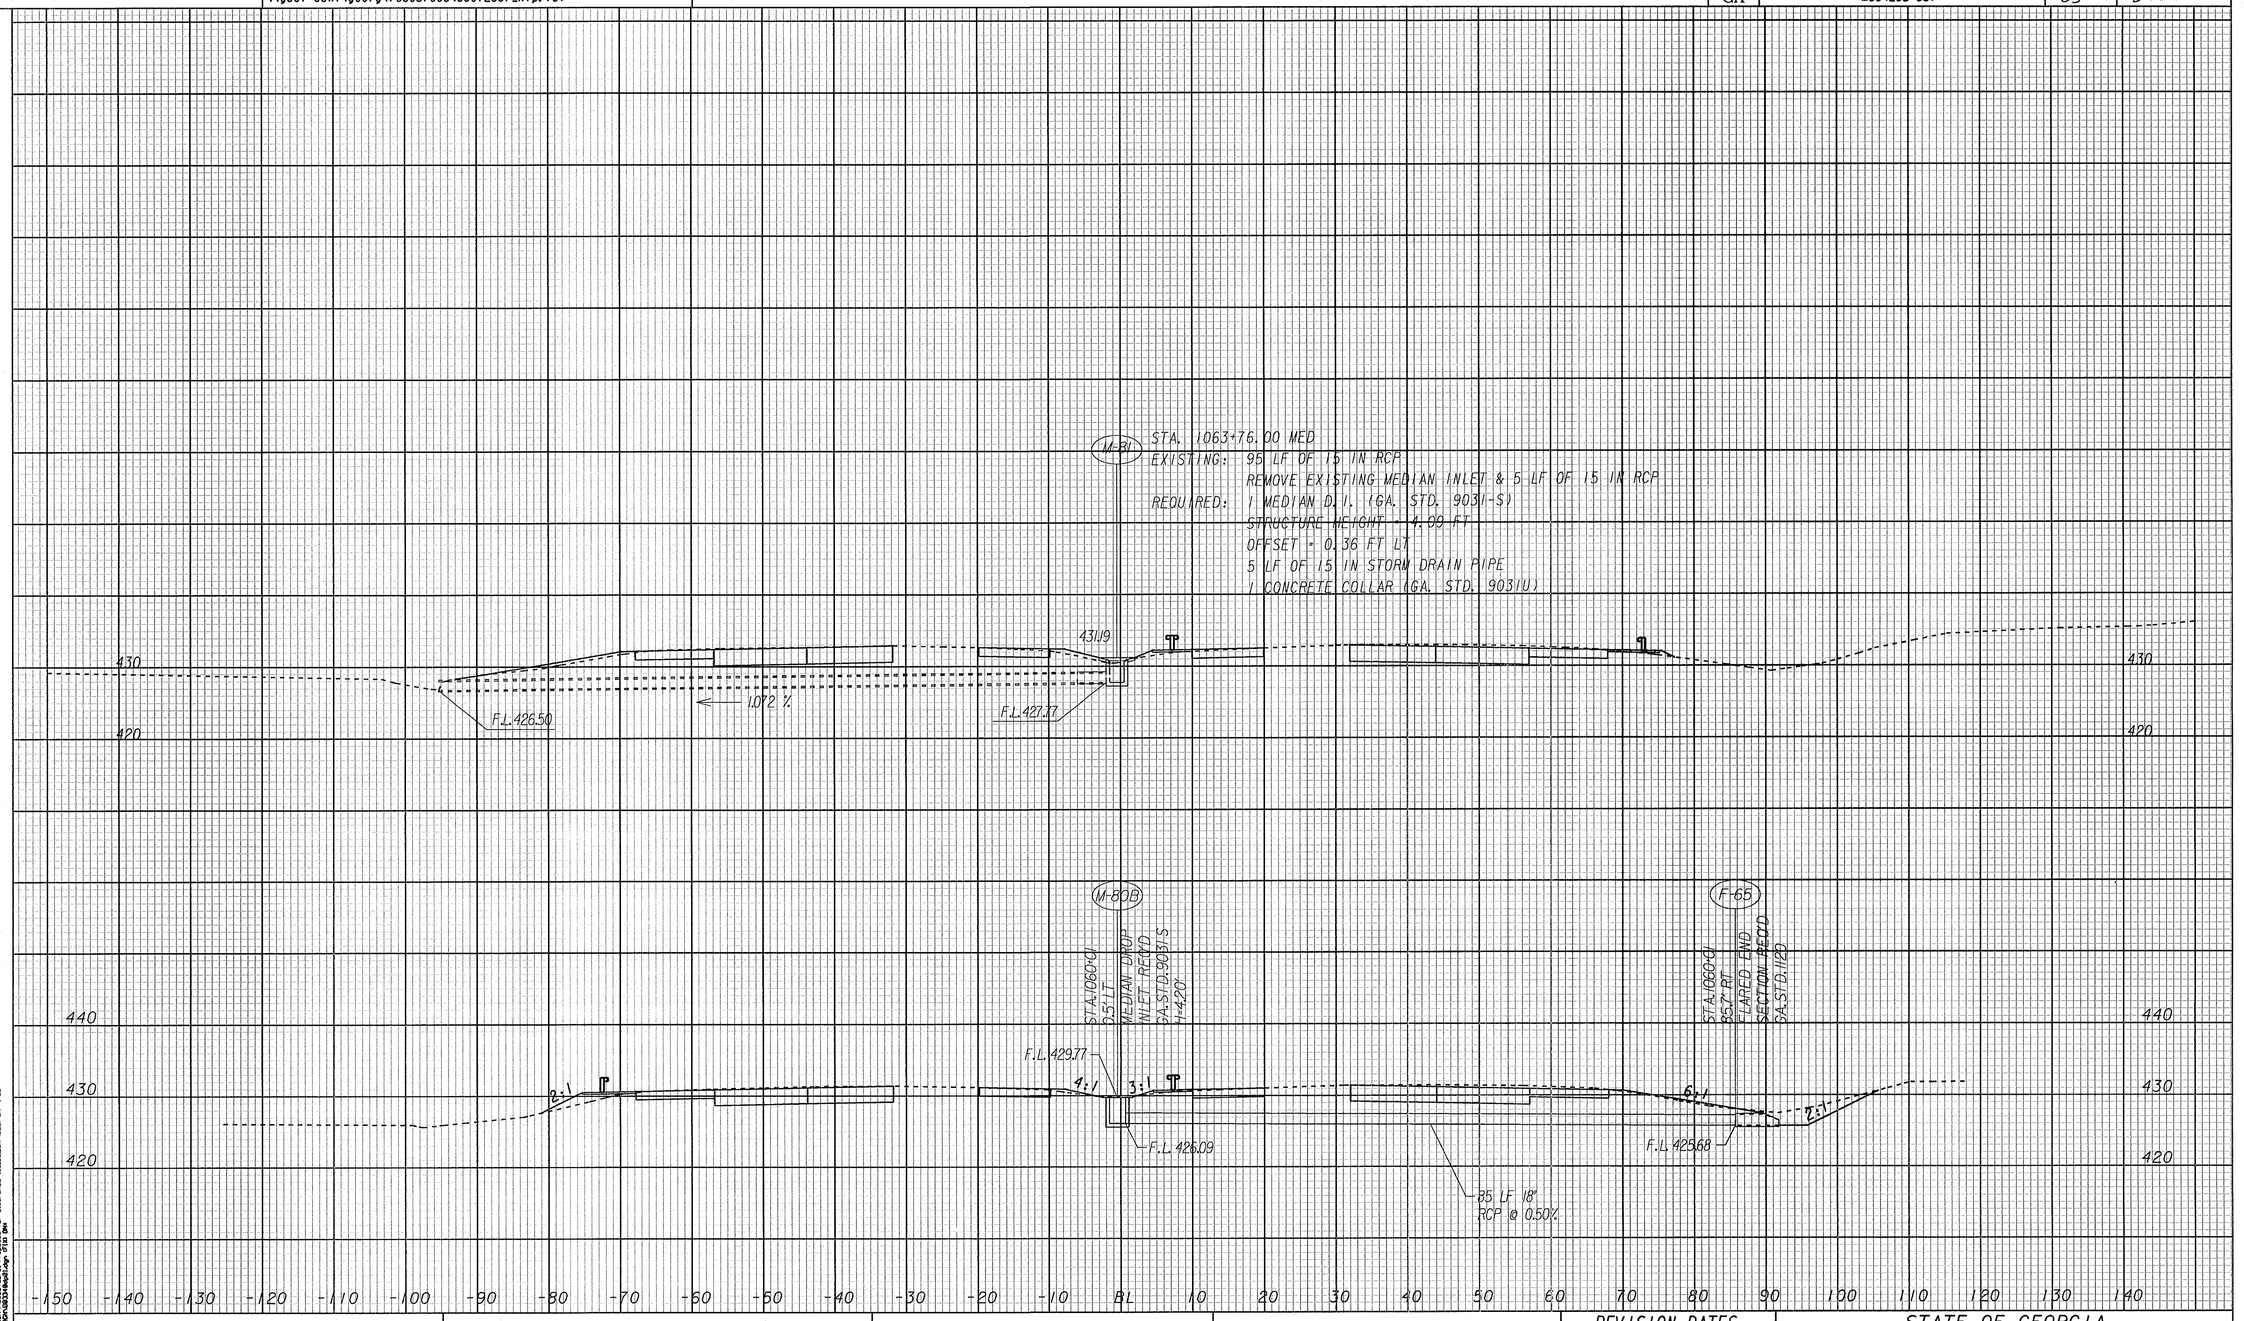

REVISION DATES		

STATE OF GEORGIA
DEPARTMENT OF TRANSPORTATION
OFFICE: ROADWAY DESIGN
DRAINAGE

DRAWING No. 22-10

SUNSEW