Thu Apr 08 15:42:17 2010 Thu Apr 08 15:42:17 2010
ffLanders
\\gdot-dsnl\gocfg\resources\Gdot2007_Kip.tbl
M:\M003340 - Sta. 1000+00 to Sta. 1226+22\DGN\M003340XS01.dgn

STATE	PROJECT NUMBER	SHEET NO.	TOTAL SHEETS
GA	M004205-CST	129	302

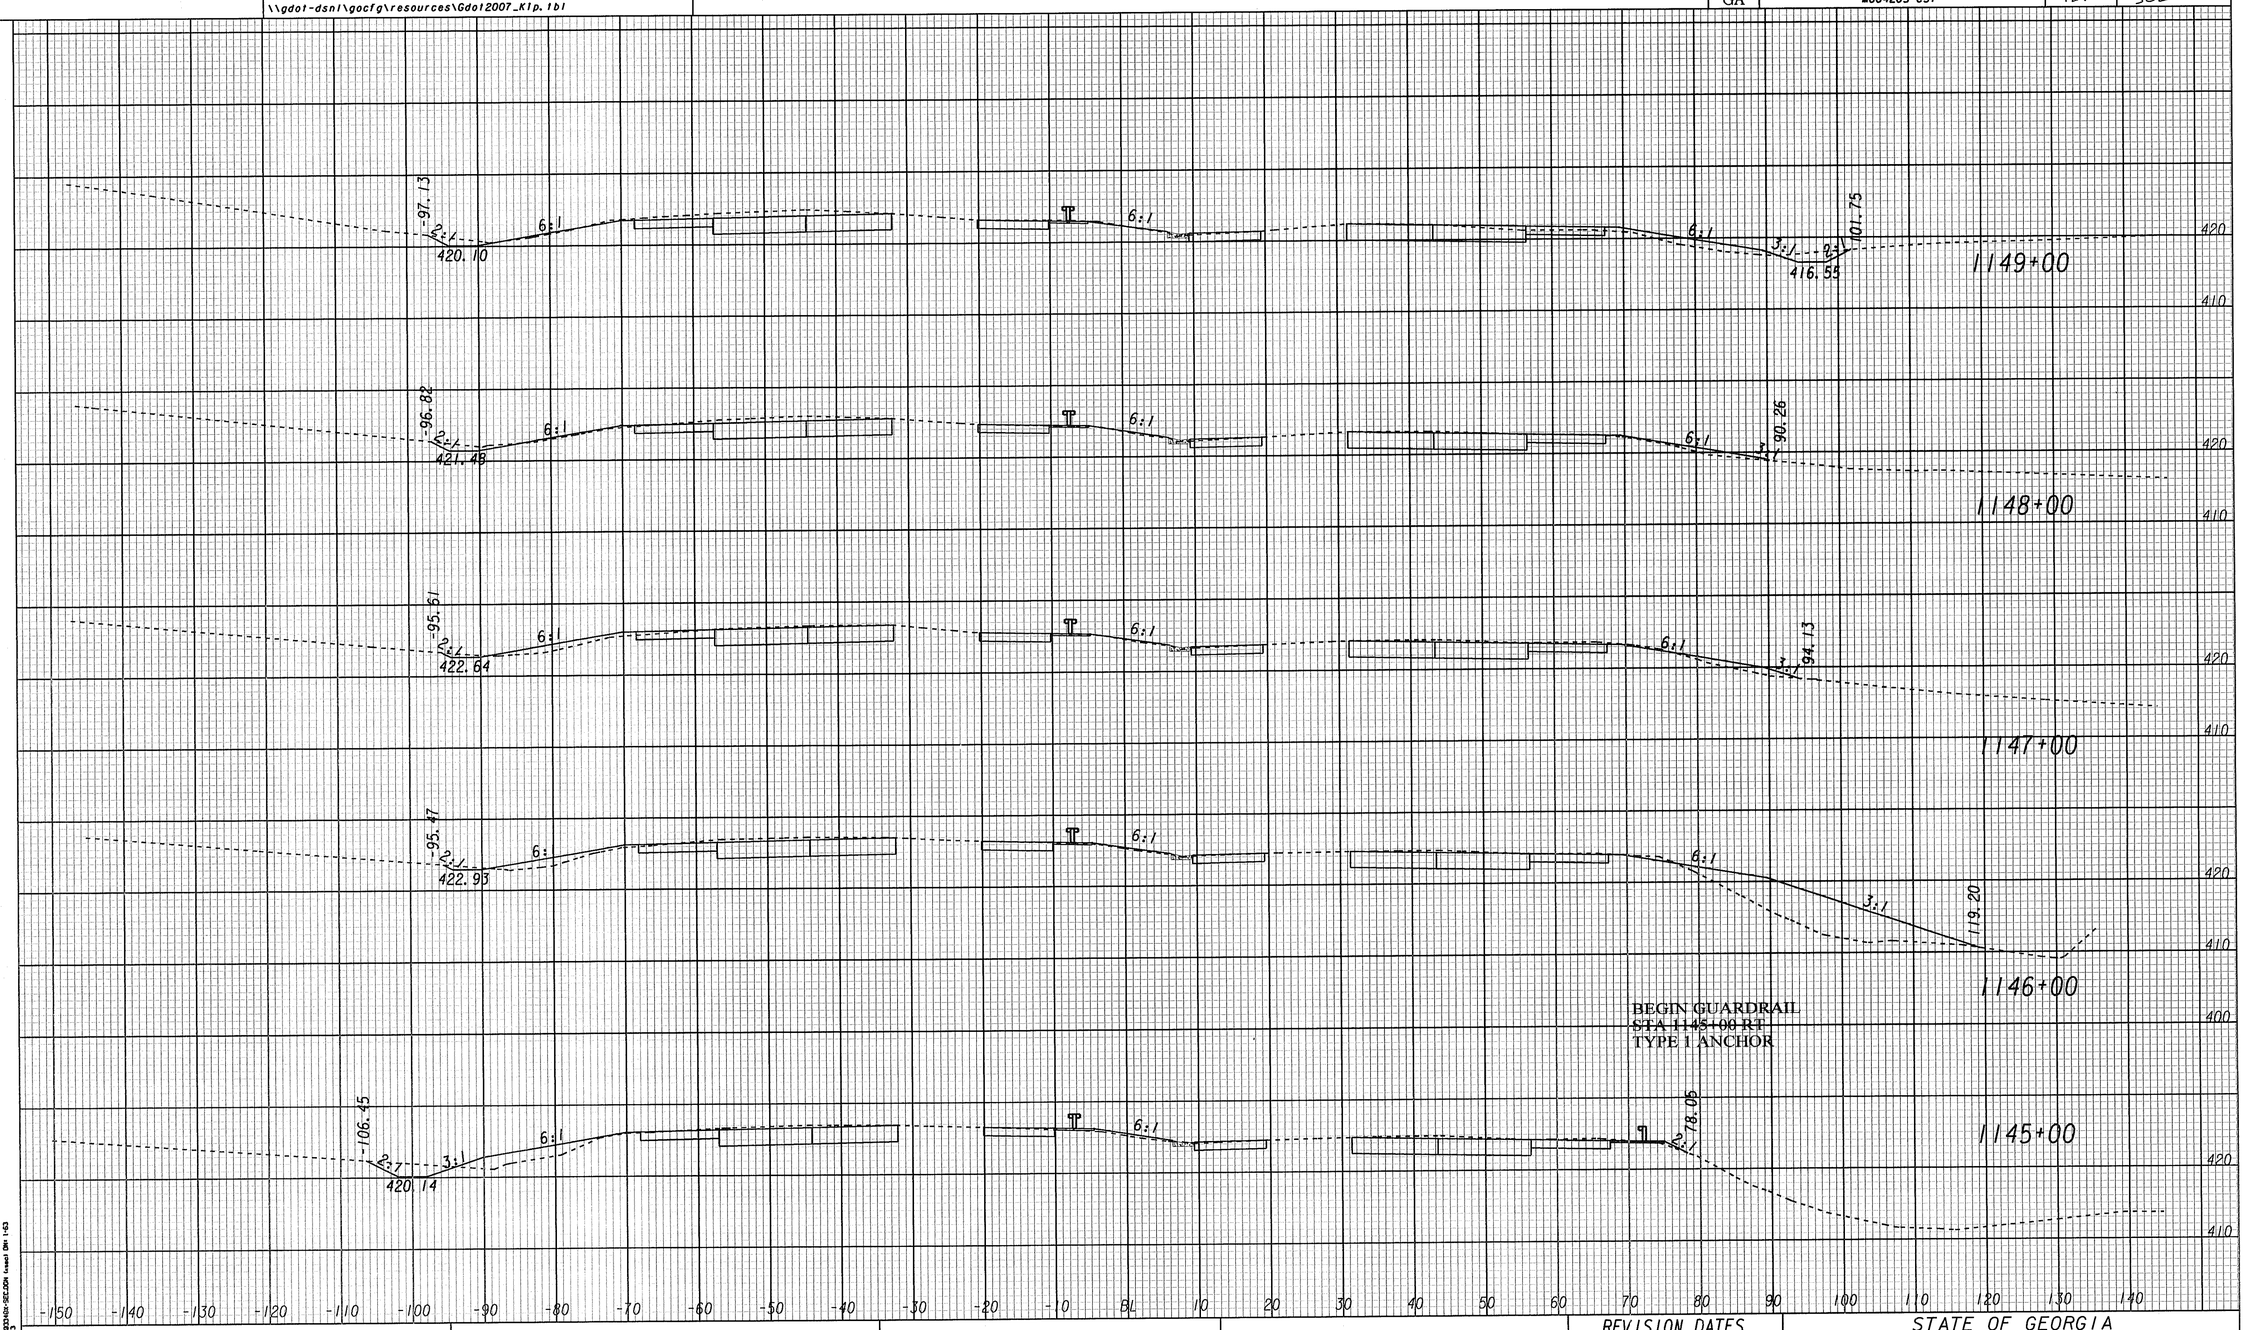

GEORGIA
DEPARTMENT OF TRANSPORTATION

SCALE : 1"=10' HORIZ.
1"=10' VERT.

REVISION DATES

STATE OF GEORGIA
DEPARTMENT OF TRANSPORTATION
OFFICE: ROADWAY DESIGN
EARTHWORK CROSS SECTIONS

STA 1145+00 - STA 1149+00
I-75

DRAWING No. 23-27

SUXSEW

4/8/2010 3:42:12 PM \\GDOT-DSNI\GOPLOT\OCF\GO_Kip8000.pcf ffLanders \\gdot.adlocal\preconstruction\RoadDesign\RD5\M003340 - Sta. 1000+00 to Sta. 1226+22\DGN\PRF\023-027_M003340XS01.prf GO-RD5