10/1/2010 Fri Oct 01 09:07:02 2010 jotaylor	\\Gdot-dsn1\GOCFG\resources\Gdot2007_Klp.TBL	m:\M003340 - Sta. 1000+00 to Sta. 1226+22\DGN\M003340ED01-1.dgn	STATE	PROJECT NUMBER	SHEET NO.	TOTAL SHEETS
			GA	M004205-CST	263	302

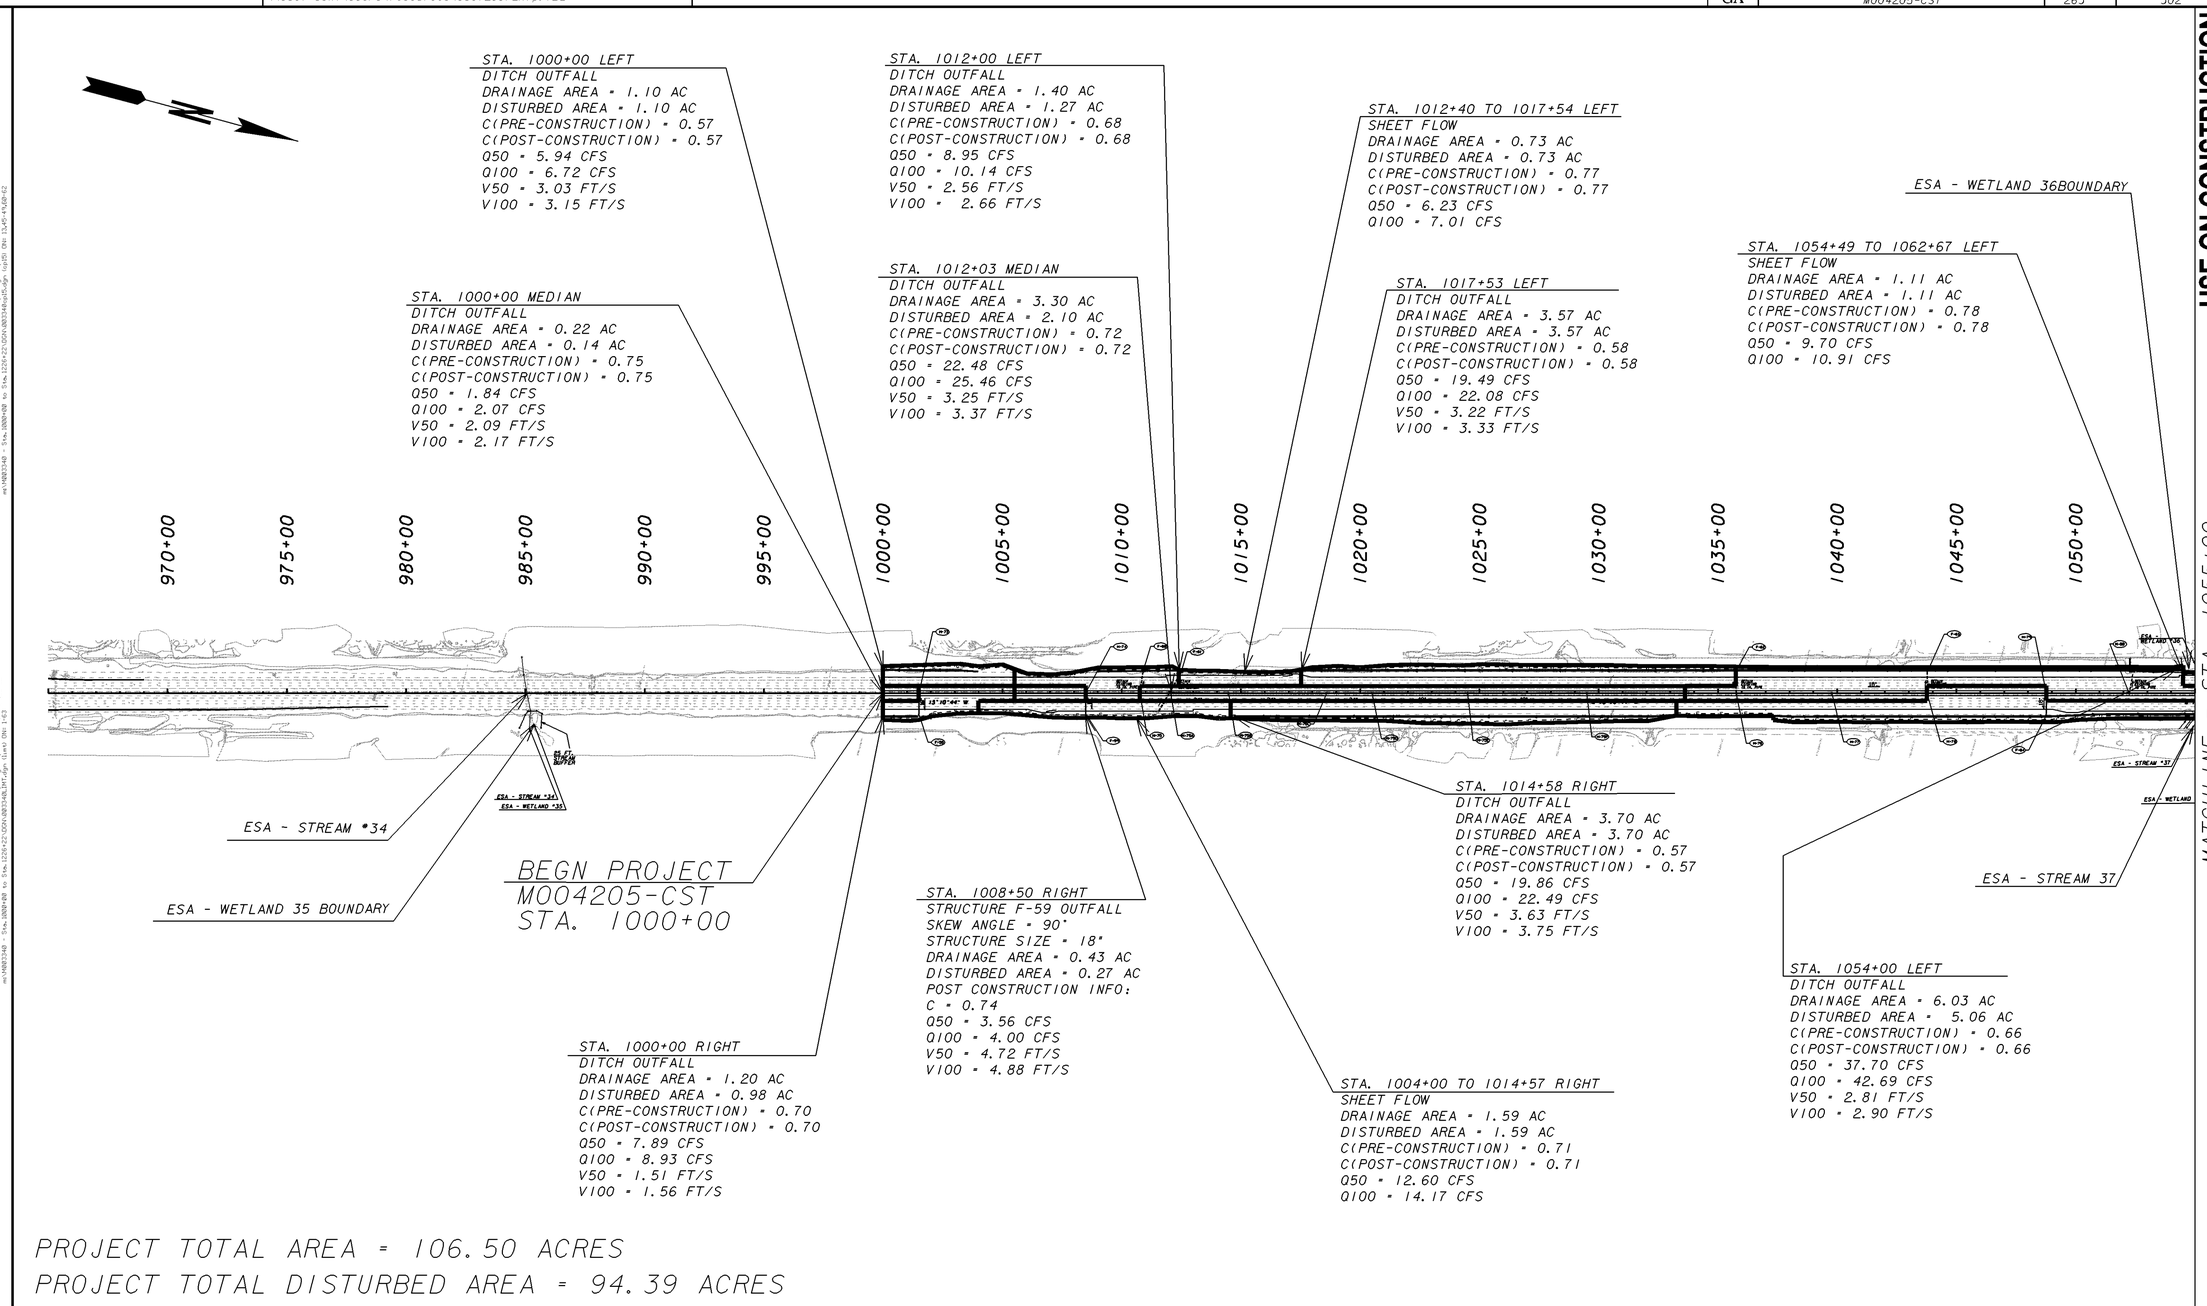

PROJECT TOTAL AREA = 106.50 ACRES

PROJECT TOTAL DISTURBED AREA = 94.39 ACRES

GEORGIA
DEPARTMENT OF TRANSPORTATION

SCALE IN FEET
0 300 600 1200

REVISION DATES		
09-14-2010		

STATE OF GEORGIA
DEPARTMENT OF TRANSPORTATION

OFFICE: ROADWAY DESIGN

EROSION CONTROL DRAINAGE AREA MAP

M004205-CST

DRAWING No. 53-01

1/5/2009 GPLN