| STATE | PROJECT NUMBER | SHEET NO. | TOTAL SHEETS |
|---|---|---|---|
| GA | M004205-CST | 271 | 302 |

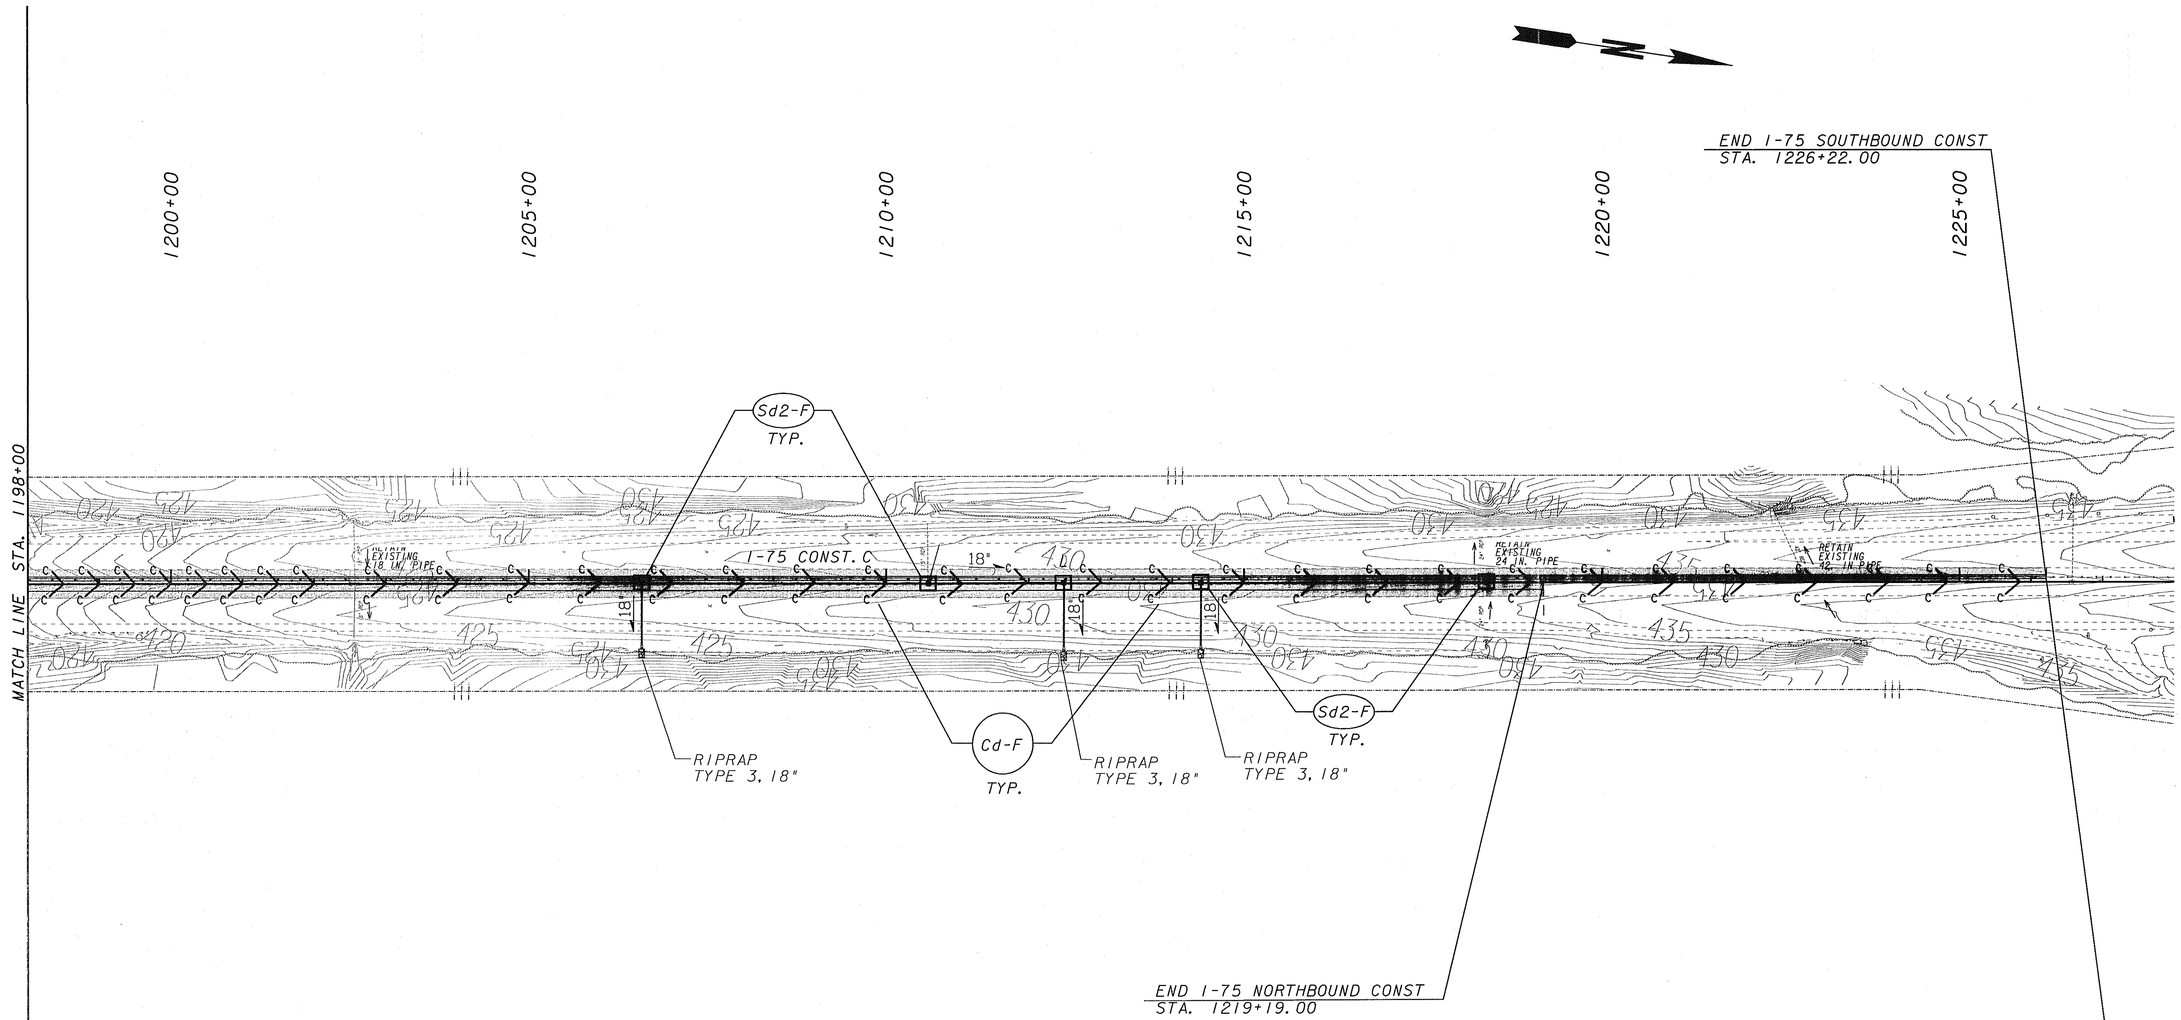


NOTE: THE CONRACTOR SHALL ONLY CLEAR AND GRUBB THE AREAS BEING CONSTRUCTED DURING STAGE 1.

# Stage 1 BMP Location Details

PROPOSED CONSTRUCTION

Co — CONSTRUCTION EXIT

EROSION CONTROL MATS

A — A — Sd1-A — SILT FENCE - TYPE A

C — C — Sd1-C — SILT FENCE - TYPE C

Sd2-F — INLET SEDIMENT TRAP

ORANGE BARRIER FENCE

**GEORGIA**
**DEPARTMENT OF TRANSPORTATION**

SCALE IN FEET
0 100 200 400

REVISION DATES

STATE OF GEORGIA
DEPARTMENT OF TRANSPORTATION
OFFICE: ROADWAY DESIGN
**BMP LOCATION DETAILS**

DRAWING No. 54-08

3/1/2007 GPLN

4/8/2010 3:29:16 PM \\GDOT-DSN\GOPLOT\QCF\GO_Klp8000.qcf ffloanders \\gdot.adlocal\preconstruction\RoadDesign\RD5\M003340 - Sta.1000+00 to Sta.1226+22\DGN\PRF\054-008_003340ERIB.prf GO-RD5