VOID

3/22/2013 11:40:43 AM	Jversion	O:\2741903\1\M004421_26_008.dgn	STATE	PROJECT NUMBER	SHEET NO.	TOTAL SHEETS
USER:hambrln	gplotborder-V8I-PO.tbl		GA	M004421	23	99

DETAILS & CLEARANCE DIAGRAM FOR OVERHEAD SIGNS

STRUCTURAL SUPPORT #C2357
MP 235.70, I-75 N.B.

- NO SCALE -

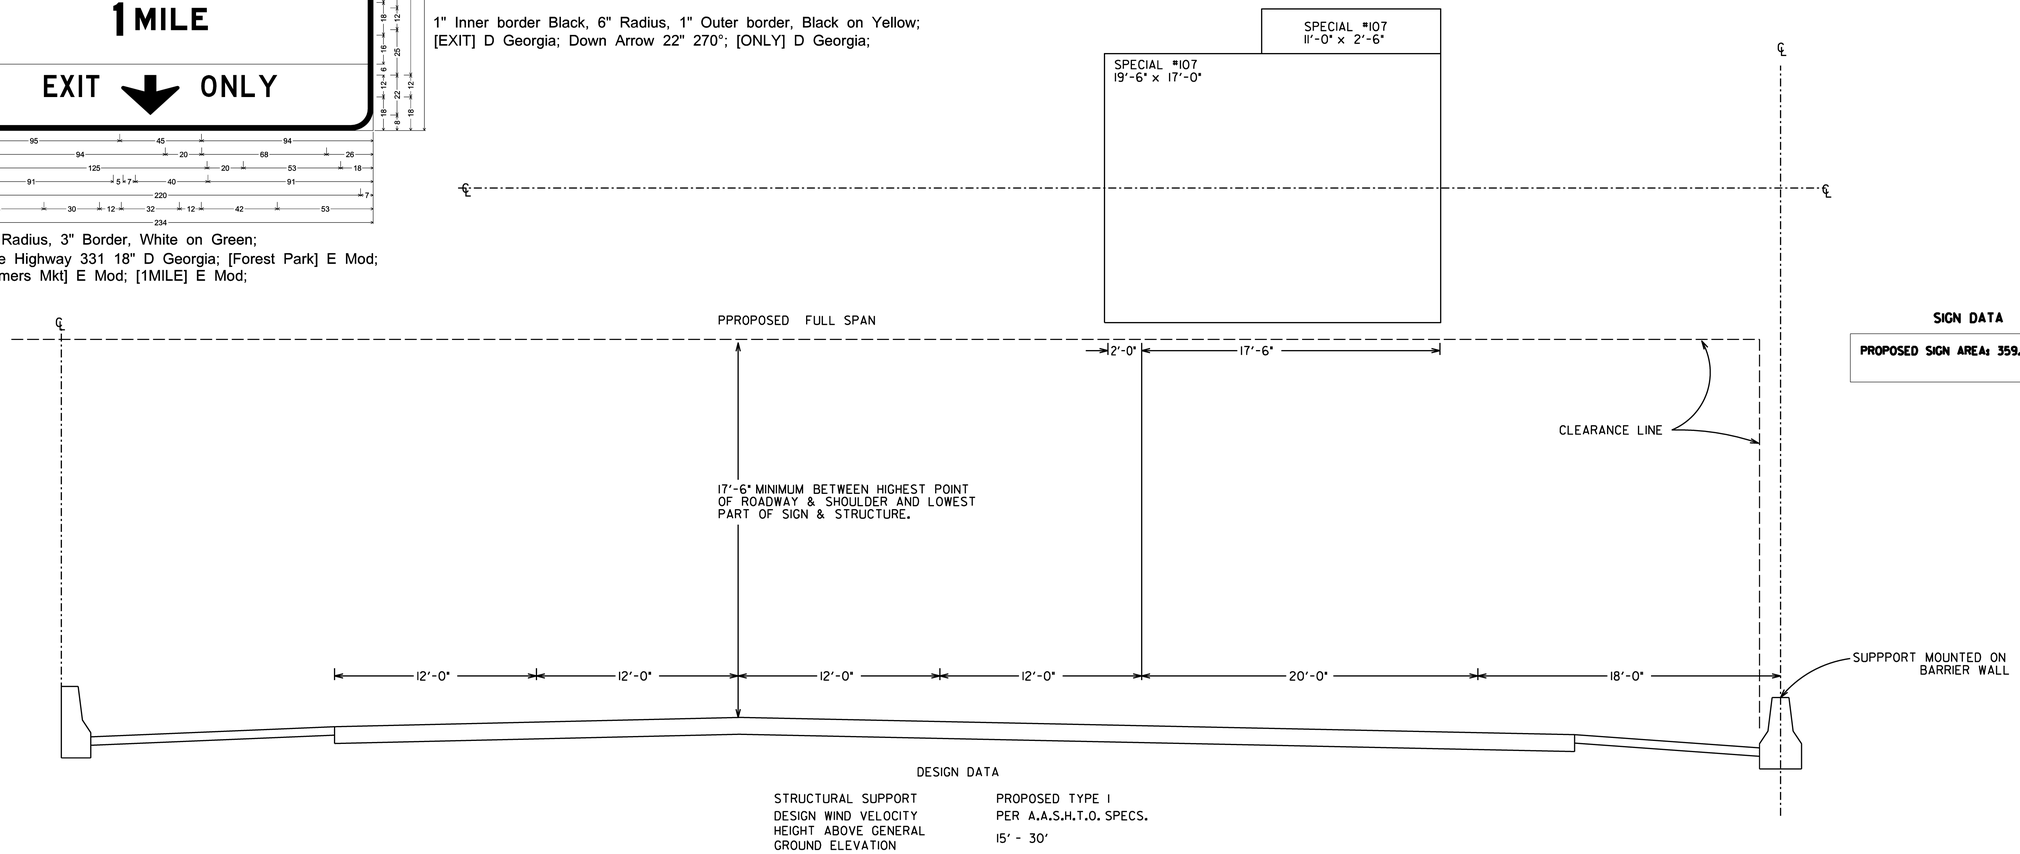

SIGN DATA

PROPOSED SIGN AREA: 359.00 SQ. FT.

DESIGN DATA

STRUCTURAL SUPPORT	PROPOSED TYPE I
DESIGN WIND VELOCITY	PER A.A.S.H.T.O. SPECS.
HEIGHT ABOVE GENERAL GROUND ELEVATION	15' - 30'

GRESHAM SMITH AND PARTNERS

URS

GEORGIA
DEPARTMENT OF TRANSPORTATION

NOT TO SCALE

REVISION DATES

STATE OF GEORGIA
DEPARTMENT OF TRANSPORTATION
OFFICE: PROGRAM DELIVERY

SIGNING AND MARKING PLANS

CLEARANCE DIAGRAM

DRAWING No. 26-008

3/1/2007 GPLN