DETAILS & CLEARANCE DIAGRAM FOR OVERHEAD SIGNS

STRUCTURAL SUPPORT #C2388
MP 238.80, I-75 N.B.

- NO SCALE -

SPECIAL #118
11'-0" X 2'-6"

3" Radius, 1" Border, White on Green;
[EXIT 239] E Mod;

SPECIAL #118
25'-0" X 18'-0"

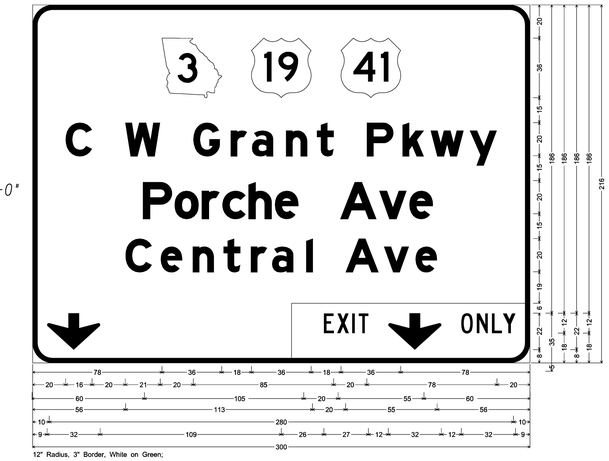

12" Radius, 3" Border, White on Green;
[C W Grant Pkwy] E Mod; [Henry Ford II Ave] E Mod; [Central Ave] E Mod; Down Arrow 22" 270°; [EXIT] Black C; Down Arrow 22" 270° Black;
[ONLY] Black C;

SIGN DATA

PROPOSED SIGN AREA: 477.50 SQ. FT.
DESIGN SIGN AREA: --- SQ. FT.

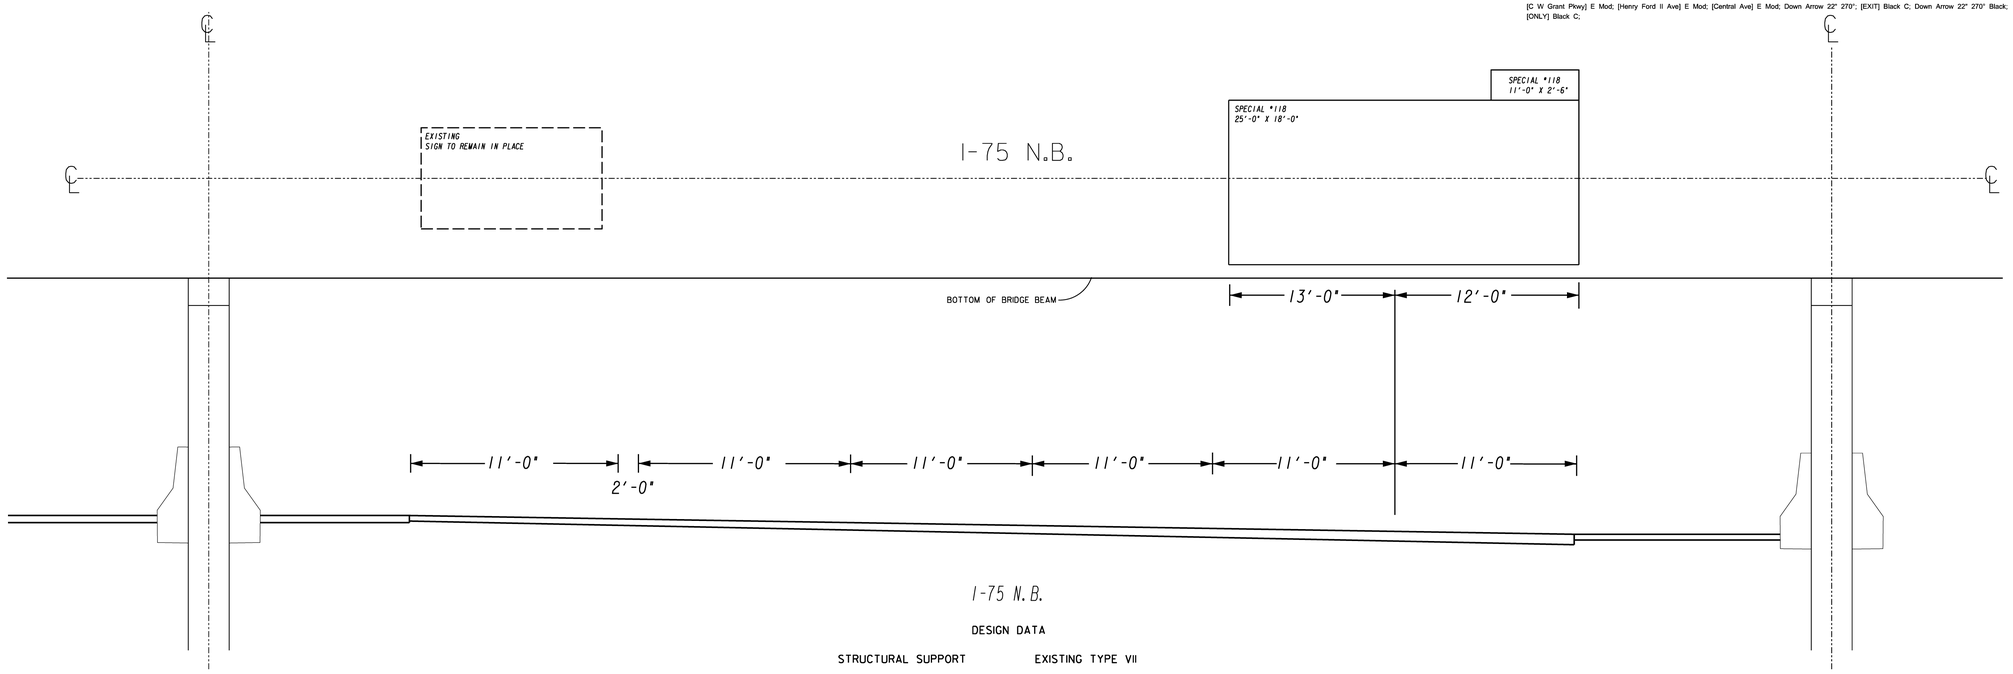

DESIGN DATA

STRUCTURAL SUPPORT EXISTING TYPE VII

NOTES:

1. BOTTOM OF SIGN STRUCTURE SHALL BE A MINIMUM OF -9" ABOVE BOTTOM OF BRIDGE BEAM.