DETAILS & CLEARANCE DIAGRAM FOR OVERHEAD SIGNS

STRUCTURAL SUPPORT #C2388
MP 238.80, I-75 N.B.

- NO SCALE -

SPECIAL #118
11'-0" X 2'-6"

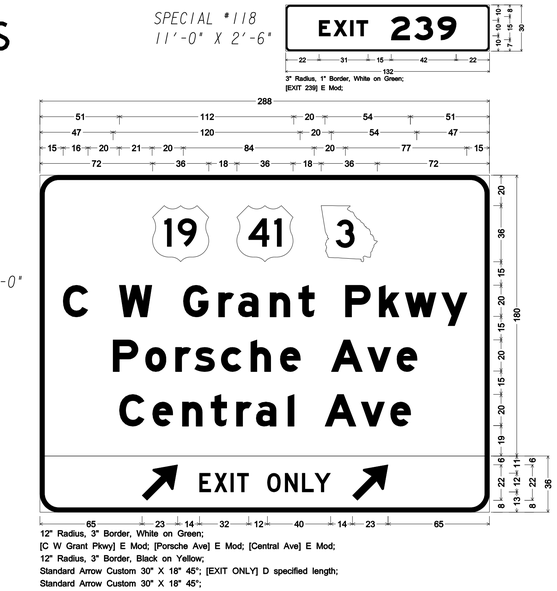

3" Radius, 1" Border, White on Green;
[EXIT 239] E Mod;

SPECIAL #118
24'-0" X 18'-0"

12" Radius, 3" Border, White on Green;
[C W Grant Pkwy] E Mod; [Porsche Ave] E Mod; [Central Ave] E Mod;
12" Radius, 3" Border, Black on Yellow;
Standard Arrow Custom 30" X 18" 45"; [EXIT ONLY] D specified length;
Standard Arrow Custom 30" X 18" 45";

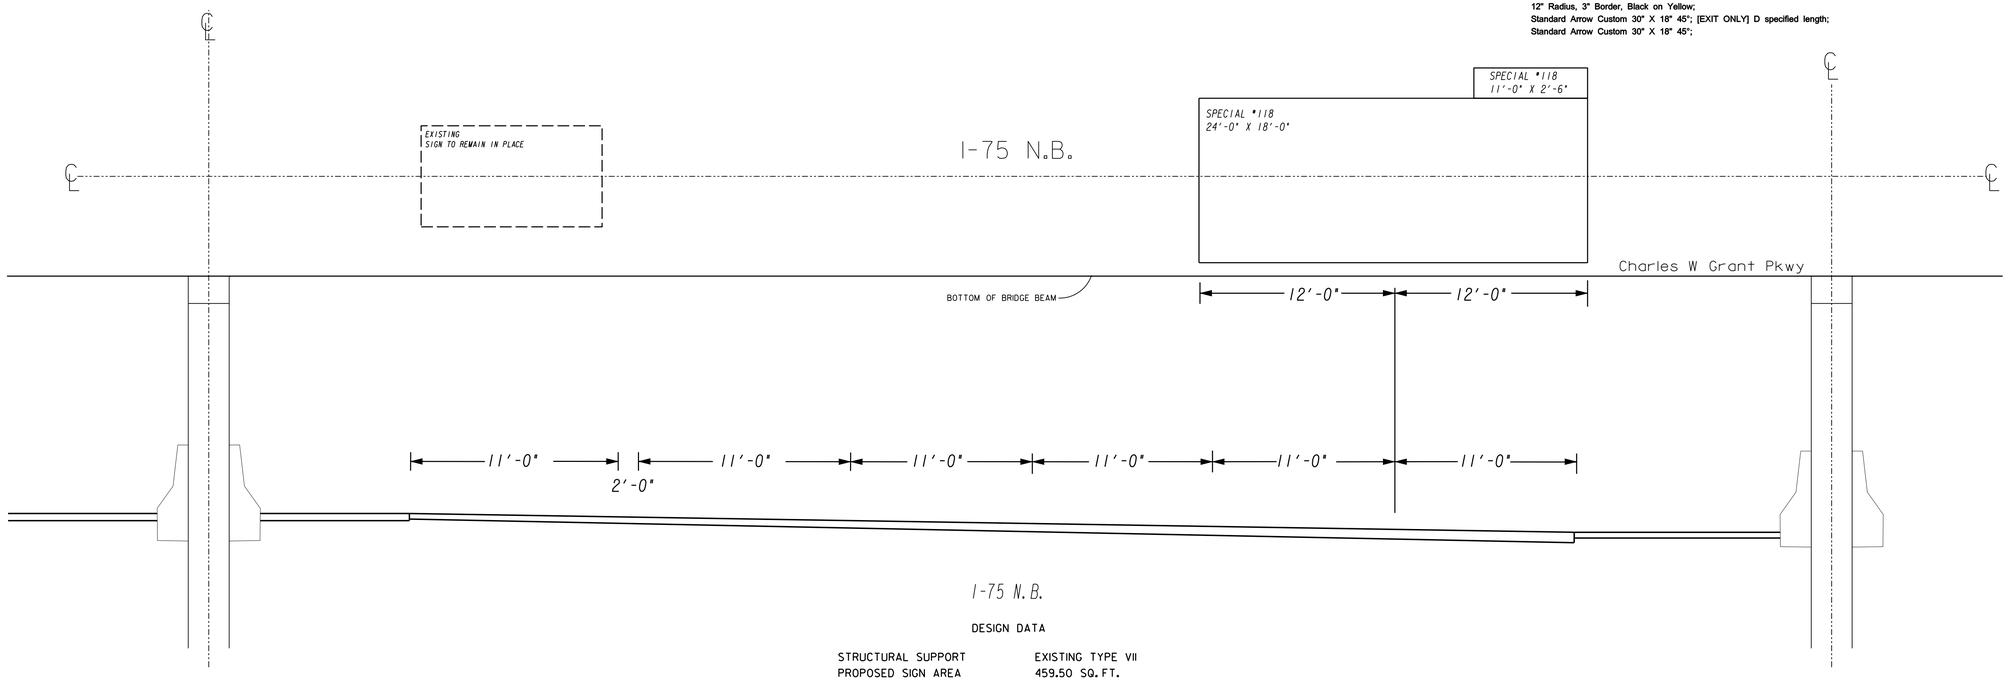

DESIGN DATA

STRUCTURAL SUPPORT	EXISTING TYPE VII
PROPOSED SIGN AREA	459.50 SQ. FT.

NOTES:

1. BOTTOM OF SIGN STRUCTURE SHALL BE A MINIMUM OF -9" ABOVE BOTTOM OF BRIDGE BEAM.

USE ON CONSTRUCTION

GRESHAM SMITH AND PARTNERS

URS

GEORGIA DEPARTMENT OF TRANSPORTATION

NOT TO SCALE

REVISION DATES		
7/31/14		

STATE OF GEORGIA
DEPARTMENT OF TRANSPORTATION
OFFICE: PROGRAM DELIVERY
SIGNING AND MARKING PLANS
CLEARANCE DIAGRAM

DRAWING No. 26-013

3/1/2007 GPLN