5/25/2012 1:57:41 PM \\GDOT-DSNI\GDPLOT\QCF\QGC.pcf tfambro M:\M004425\PRF\M004425-26_007-C2455.prf

STATE	PROJECT NUMBER	SHEET NO.	TOTAL SHEETS
GA	M004425	27	146

DETAILS & CLEARANCE DIAGRAM FOR OVERHEAD SIGNS

STRUCTURAL SUPPORT #C2455

M.P. 245.50, I-75/85 NBL

- NO SCALE -

VOID

SPECIAL #113
EXISTING SIGN
15'-0" x 14'-0"
6'-0" x 2'-6"
NOTE: EXISTING SPEC#113 SIGN TO REMAIN IN PLACE

R554-7
EXISTING SIGN
7'-0" X 6'-0"
NOTE: EXISTING R554-7 SIGN TO REMAIN IN PLACE

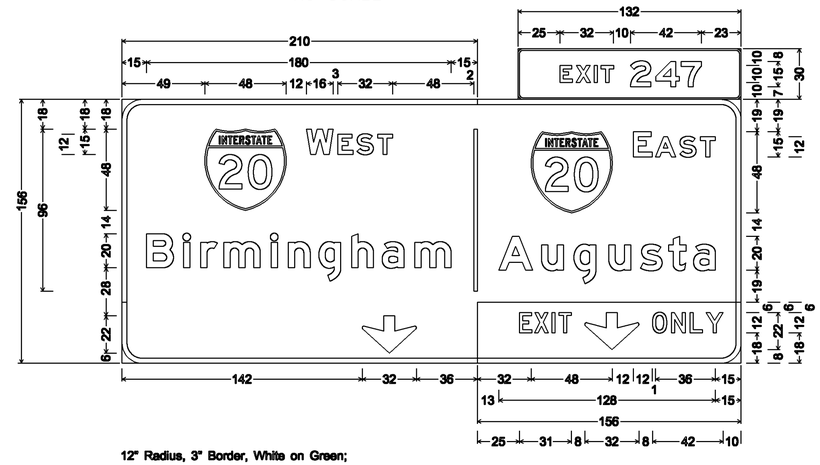

12" Radius, 3" Border, White on Green;
"WEST" E Mod; "Birmingham" E Mod specified length;
12" Radius, 3" Border, White on Green;
Down Arrow 22" 270";
3" Radius, 1" Border, White on Green;
"EXIT" E Mod; "247" E Mod;
12" Radius, 3" Border, White on Green;
"EAST" E Mod; "Augusta" E Mod;
12" Radius, 3" Border, White on Yellow;
"EXIT" Black D Georgia; Down Arrow 22" 270" Black; "ONLY" Black D Georgia;

SPECIAL #116

3" Radius, 1" Border, White on Green;
"EXIT" E Mod; "246" E Mod;
12" Radius, 3" Border, White on Green;
"Fulton St" E Mod; "Central Ave" E Mod 95% spacing;
"Ga State Univ" E Mod specified length;
12" Radius, 3" Border, Black on Yellow;
Arrow 16 - 29" 46"; "EXIT" D Georgia; "ONLY" D Georgia;
Arrow 16 - 29" 46";

SPECIAL #115

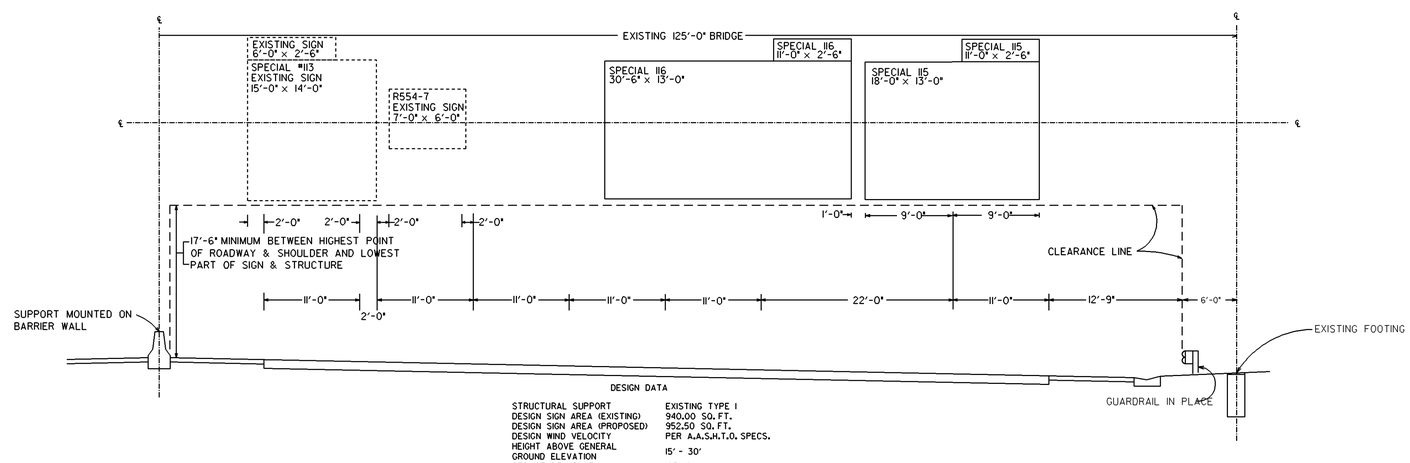

DESIGN DATA

STRUCTURAL SUPPORT	EXISTING TYPE I
DESIGN SIGN AREA (EXISTING)	940.00 SQ. FT.
DESIGN SIGN AREA (PROPOSED)	952.50 SQ. FT.
DESIGN WIND VELOCITY	PER A.A.S.H.T.O. SPECS.
HEIGHT ABOVE GENERAL GROUND ELEVATION	15' - 30'
STRUCTURE LENGTH	125'-0"

GEORGIA
DEPARTMENT OF TRANSPORTATION

NOT TO SCALE

DATE	REVISIONS

STATE OF GEORGIA
DEPARTMENT OF TRANSPORTATION
OFFICE: ROADWAY DESIGN
SIGNING AND MARKING PLANS
CLEARANCE DIAGRAM

NUMBER 26-007

5/25/2012 1:57:41 PM \\GDOT-DSNI\GDPLOT\QCF\QGC.pcf tfambro M:\M004425\PRF\M004425-26_007-C2455.prf