VOID

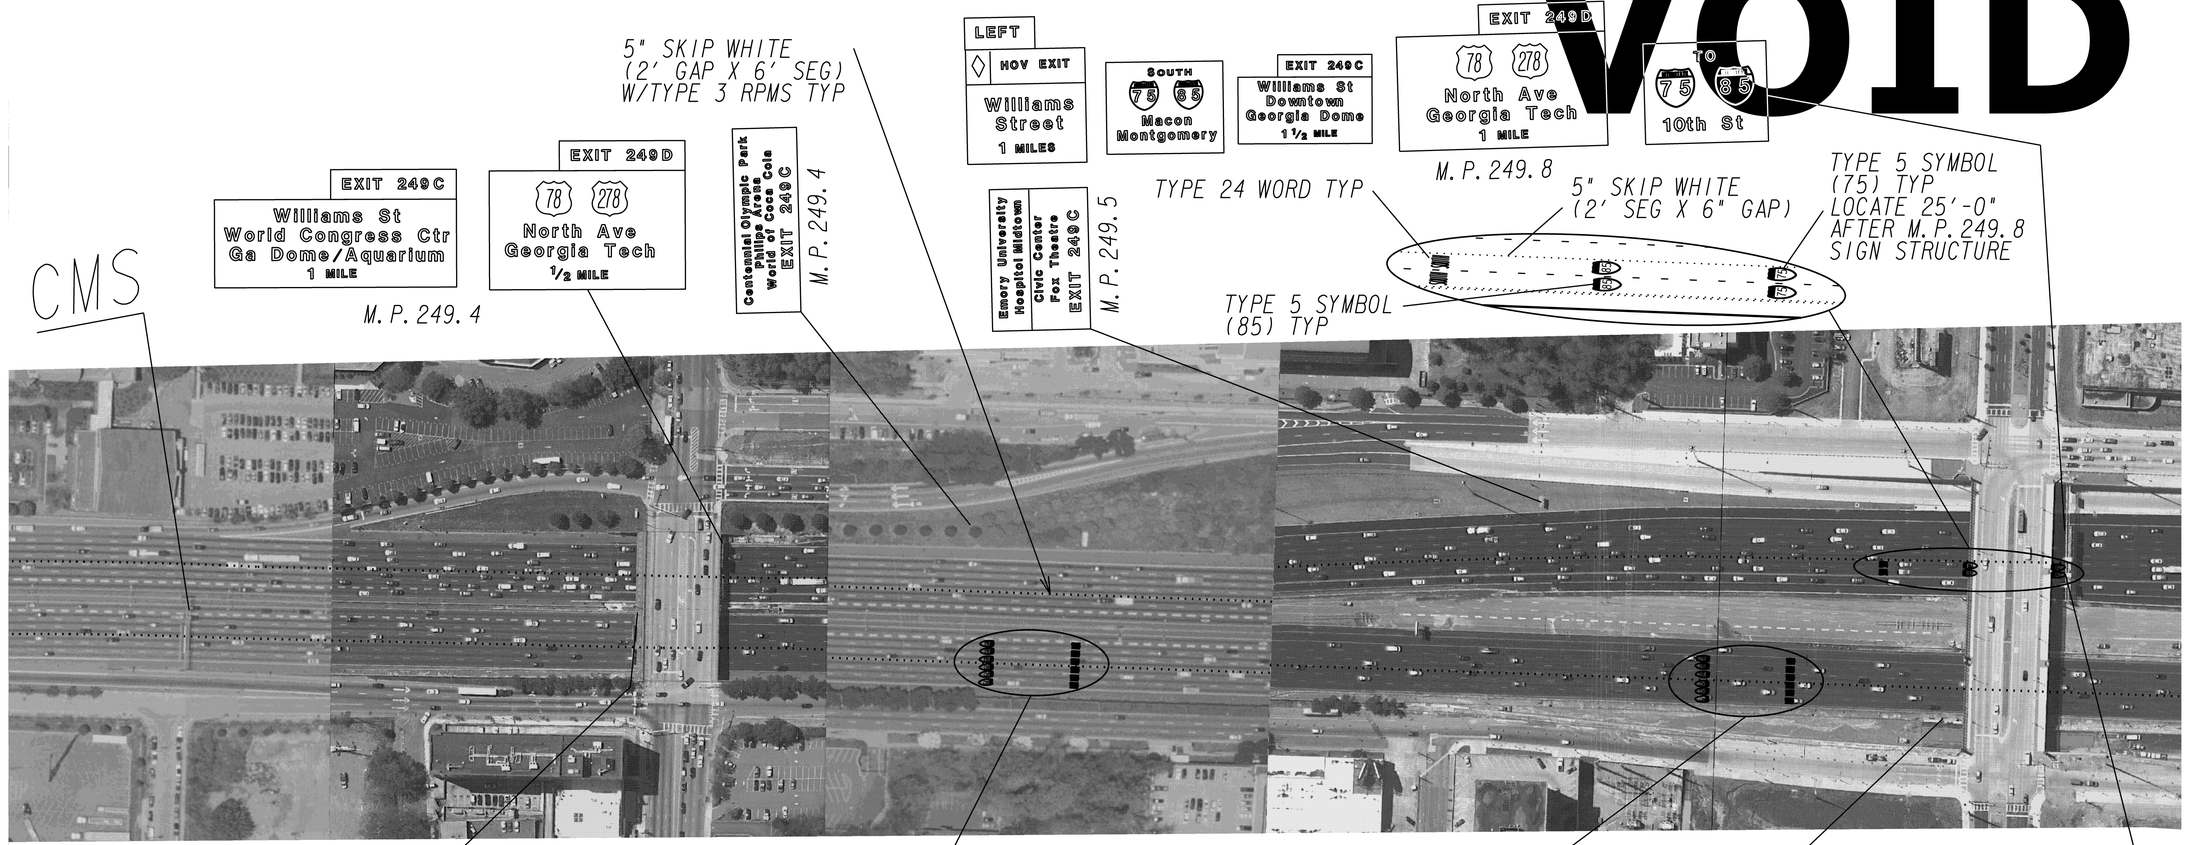

CMS

M. P. 249.4

EXIT 249C
Williams St
World Congress Ctr
Ga Dome/Aquarium
1 MILE

EXIT 249D
78 278
North Ave
Georgia Tech
1/2 MILE

Centennial Olympic Park
Philips Arena
World of Coca Cola
EXIT 249C

M. P. 249.4

5" SKIP WHITE
(2' GAP X 6' SEG)
W/TYPE 3 RPMS TYP

LEFT
HOV EXIT
Williams
Street
1 MILES

Emory University
Hospital Midtown
Civic Center
Fox Theatre
EXIT 249C

M. P. 249.5

SOUTH
75 85
Macon
Montgomery

EXIT 249C
Williams St
Downtown
Georgia Dome
1 1/2 MILE

EXIT 249D
78 278
North Ave
Georgia Tech
1 MILE

M. P. 249.8

TO
75 85
10th St

TYPE 24 WORD TYP

5" SKIP WHITE
(2' SEG X 6" GAP)

TYPE 5 SYMBOL
(85) TYP

TYPE 5 SYMBOL
(75) TYP
LOCATE 25'-0"
AFTER M. P. 249.8
SIGN STRUCTURE

TYPE 5 SYMBOL
(85) TYP
LOCATE 2000'
FROM GORE

TYPE 5 SYMBOL
(75) TYP

TYPE 5 SYMBOL
(85) TYP
LOCATE 1000'
FROM GORE

TYPE 23 WORD

TYPE 5 SYMBOL
(75) TYP

TYPE 23 WORD

5" SKIP WHITE
(2' SEG X 6" GAP)

BEGIN 5" SKIP WHITE
(2' SEG X 6" GAP)
W/TYPE 3RPMS TYP
M. P. 249.8 SIGN
STRUCTURE

LEFT
HOV EXIT
75 NORTH
1/2 MILE

LEFT
EXIT 251B
85 NORTH TO 400
Greenville
75 NORTH
Marietta
Chattanooga
EXIT ONLY EXIT ONLY EXIT ONLY

M. P. 249.3

LEFT
EXIT 251B
85 NORTH TO 400
Greenville
75 NORTH
Marietta
Chattanooga
EXIT ONLY EXIT ONLY EXIT ONLY

M. P. 249.7

GEORGIA
DEPARTMENT OF TRANSPORTATION

SCALE IN FEET
0 100 200 400

REVISION DATES

STATE OF GEORGIA
DEPARTMENT OF TRANSPORTATION
OFFICE: ROADWAY DESIGN

SIGNING AND MARKING PLANS

I-75/I-85

DRAWING No.
26-099

6/20/2011 GPLN