DETAILS & CLEARANCE DIAGRAM FOR OVERHEAD SIGNS

STRUCTURAL SUPPORT #E903
MILE POINT 90.30, I-85 NBL

- NO SCALE -

VOID

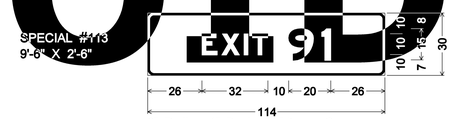

3" Radius, 1" Border, White on Green;
[EXIT] E Mod; [91] E Mod;

SPECIAL #113
25'-0" X 12'-0"

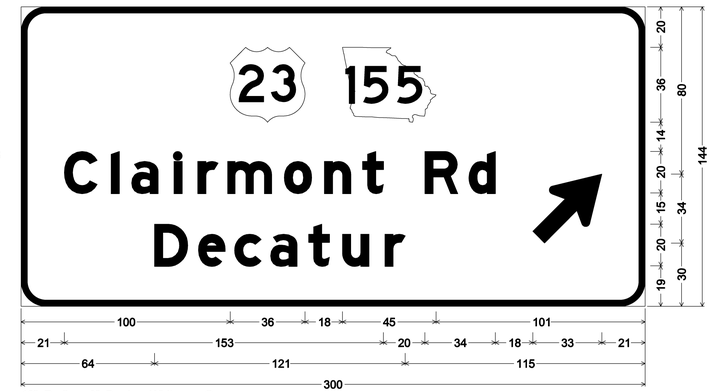

12" Radius, 3" Border, White on Green;
[Clairmont Rd] E Mod; [Decatur] E Mod; Standard Arrow Custom 43" X 26" 45°;

SIGN DATA

PROPOSED SIGN AREA: 323.75 SQ. FT.

PROPOSED STRUCTURE

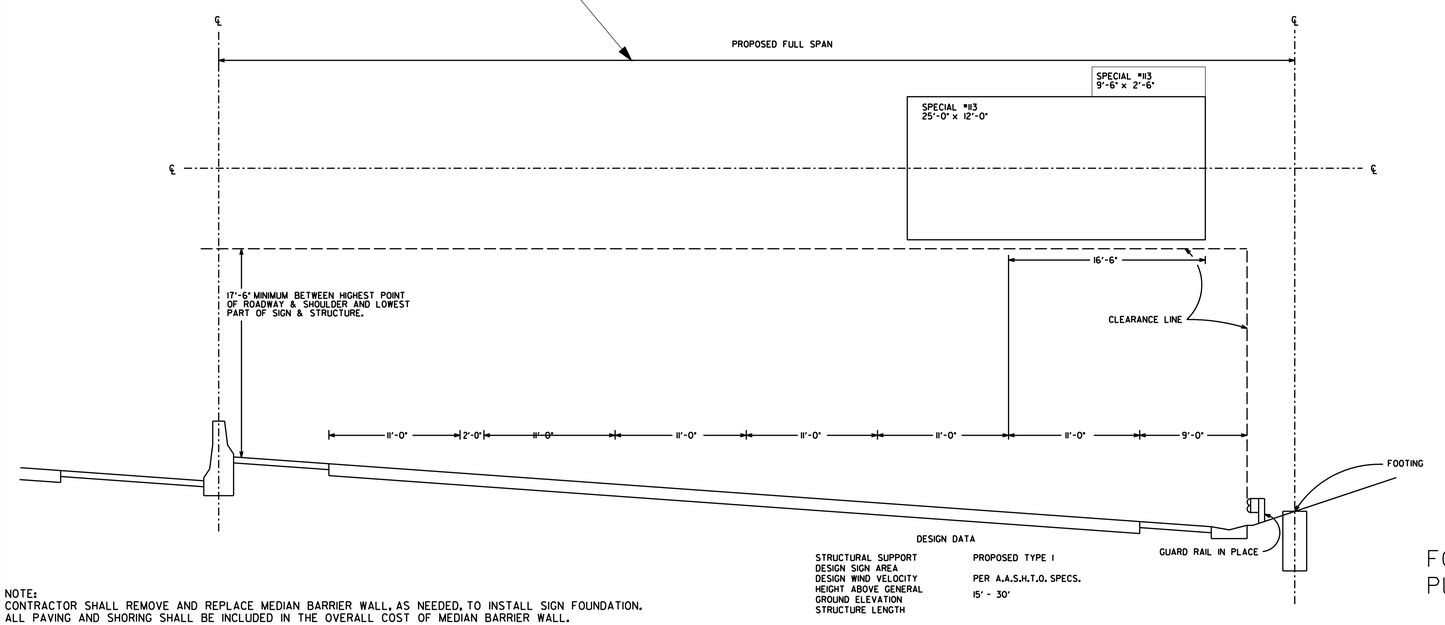

DESIGN DATA

STRUCTURAL SUPPORT	PROPOSED TYPE I
DESIGN SIGN AREA	
DESIGN WIND VELOCITY	PER A.A.S.H.T.O. SPECS.
HEIGHT ABOVE GENERAL GROUND ELEVATION	15' - 30'
STRUCTURE LENGTH	

FOR INFORMATION PURPOSES ONLY

NOTE:
CONTRACTOR SHALL REMOVE AND REPLACE MEDIAN BARRIER WALL, AS NEEDED, TO INSTALL SIGN FOUNDATION.
ALL PAVING AND SHORING SHALL BE INCLUDED IN THE OVERALL COST OF MEDIAN BARRIER WALL.