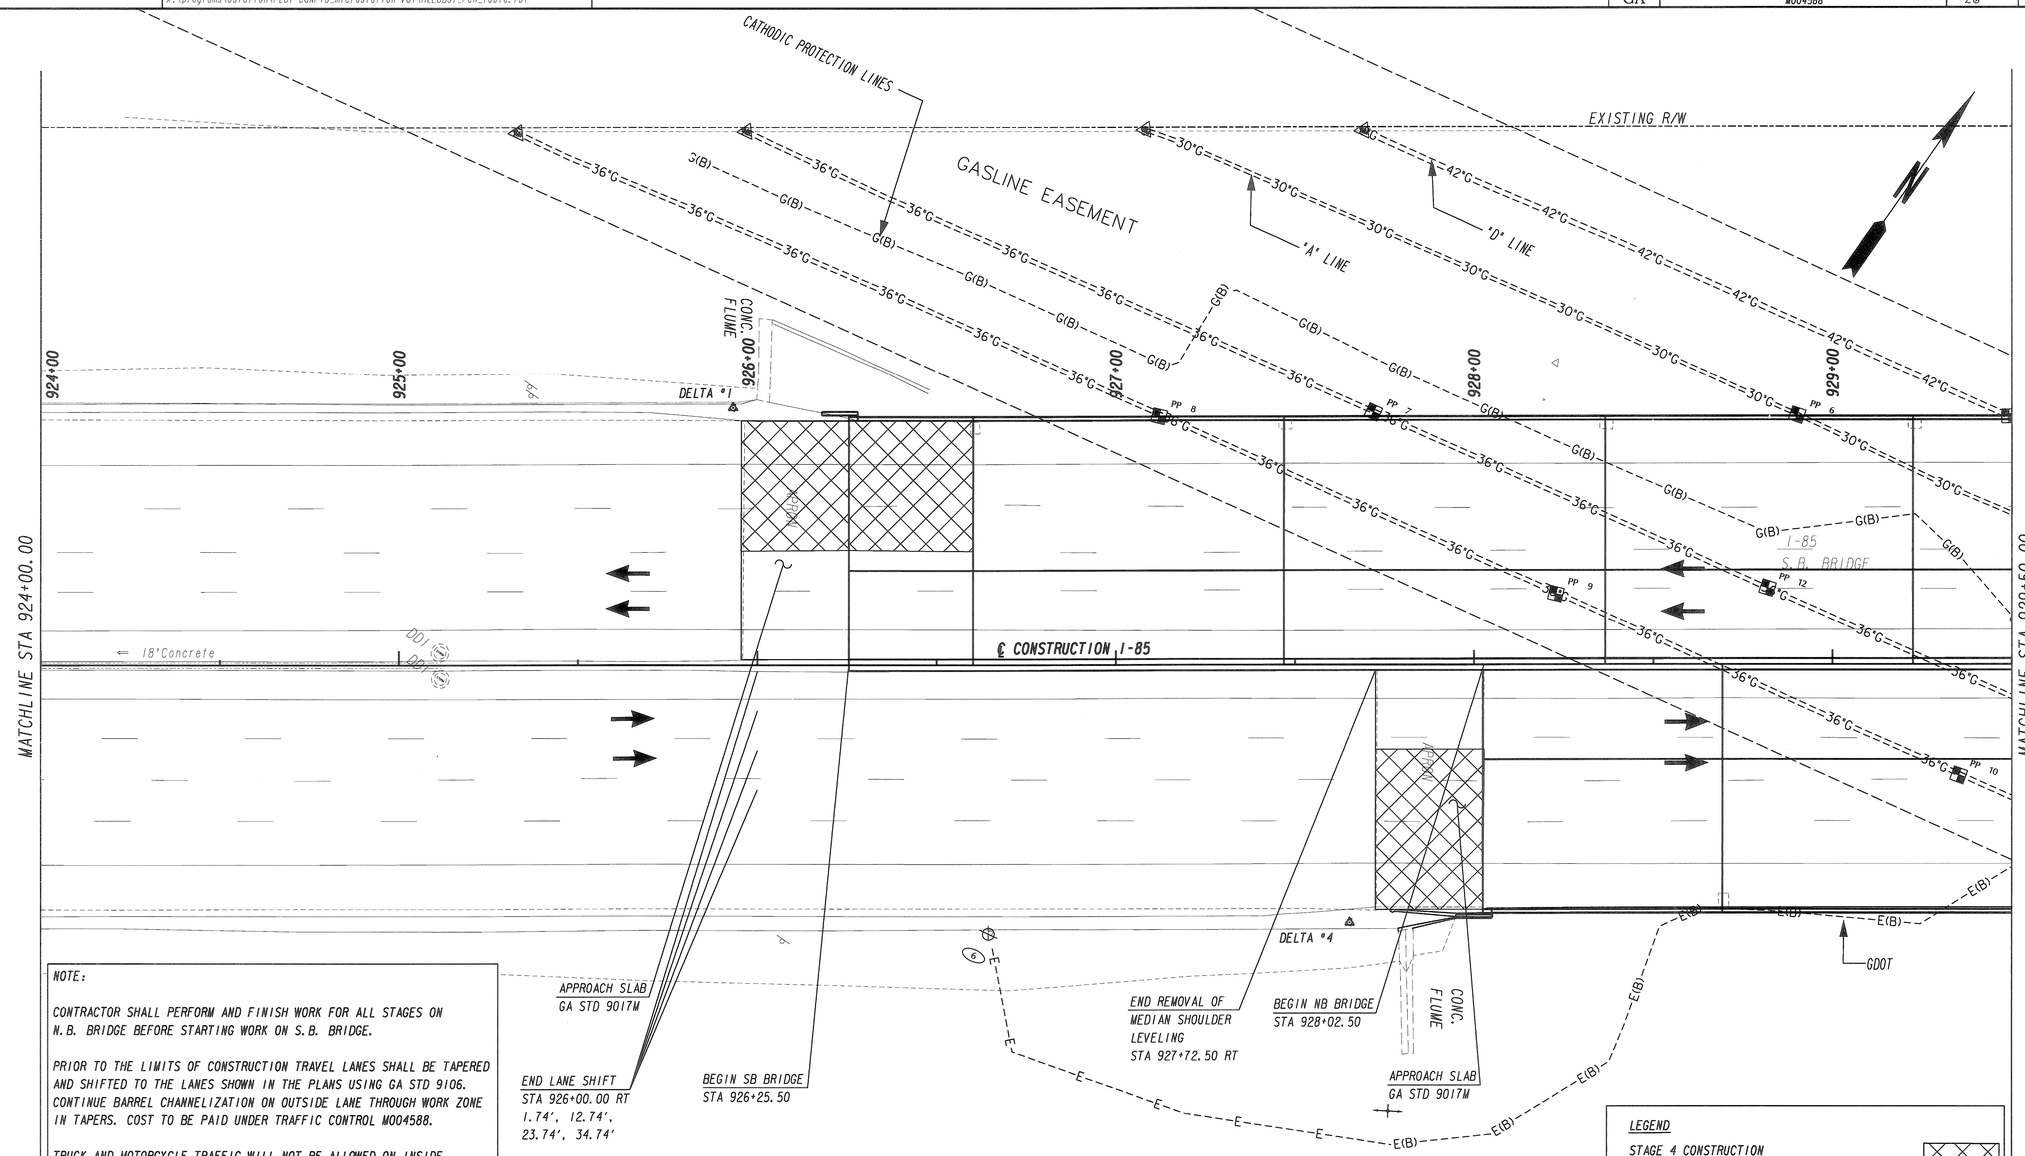

NOTE:

CONTRACTOR SHALL PERFORM AND FINISH WORK FOR ALL STAGES ON N.B. BRIDGE BEFORE STARTING WORK ON S.B. BRIDGE.

PRIOR TO THE LIMITS OF CONSTRUCTION TRAVEL LANES SHALL BE TAPERED AND SHIFTED TO THE LANES SHOWN IN THE PLANS USING GA STD 9106. CONTINUE BARREL CHANNELIZATION ON OUTSIDE LANE THROUGH WORK ZONE IN TAPERS. COST TO BE PAID UNDER TRAFFIC CONTROL M004588.

TRUCK AND MOTORCYCLE TRAFFIC WILL NOT BE ALLOWED ON INSIDE LANE OF STAGE 1 AND 2. THE CONTRACTOR SHALL SIGN ACCORDINGLY. COST TO BE PAID UNDER TRAFFIC CONTROL M004588.

REMOVE ALL CONFLICTING STRIPING BETWEEN BEGINNING AND END OF TEMPORARY STRIPING. COST TO BE PAID UNDER TRAFFIC CONTROL M004588.

PLACEMENT AND REMOVAL OF ALL TEMPORARY SIGNING, STRIPING, AND TEMPORARY RAISED PAVEMENT MARKERS TO BE PAID UNDER TRAFFIC CONTROL M004588.

DELTA #1	DELTA #4
N: 1249317.892	N: 1249298.789
E: 2129670.183	E: 2129893.478
ELEV: 949.79	ELEV: 951.57
STA 925+93.20	STA 927+65.31
OFFSET 71.77 LT	OFFSET 71.77 RT

LEGEND

STAGE 4 CONSTRUCTION

OPEN LANES OF TRAFFIC

STAGE 4

(a) - SHIFT TRAFFIC TO INNER TWO EXISTING TRAVEL LANES.

(b) - PERFORM N.B. BRIDGE REHABILITATION ACTIVITES AS SHOWN.

(c) - SEE BRIDGE PLANS FOR ADDITIONAL WORK TO BE DONE IN STAGE 4.

PROPERTY AND EXISTING R/W LINE
REQUIRED R/W LINE
CONSTRUCTION LIMITS
EASEMENT FOR CONSTR & MAINTENANCE OF SLOPES
EASEMENT FOR CONSTR OF SLOPES
EASEMENT FOR CONSTR OF DRIVES

BEGIN LIMIT OF ACCESS.....BLA
END LIMIT OF ACCESS.....ELA
LIMIT OF ACCESS
REQ'D R/W & LIMIT OF ACCESS
ORANGE BARRIER FENCE

Heath & Lineback Engineers
INCORPORATED
2390 CANTON ROAD, BUILDING 200
MARIETTA, GEORGIA 30066-5393
(770)424-1668

SCALE IN FEET
0 20 40 80

REVISION DATES

STATE OF GEORGIA
DEPARTMENT OF TRANSPORTATION

OFFICE: BRIDGES AND STRUCTURES

CONSTRUCTION STAGING STAGE 4 PLAN

I-85 OVER TRANSCONTINENTAL GAS LINE

DRAWING No. 19-014

4/27/2012 GPLN