STATE	P.I. NUMBER	SHEET NO.	TOTAL SHEETS
GA.	M004588	40	75

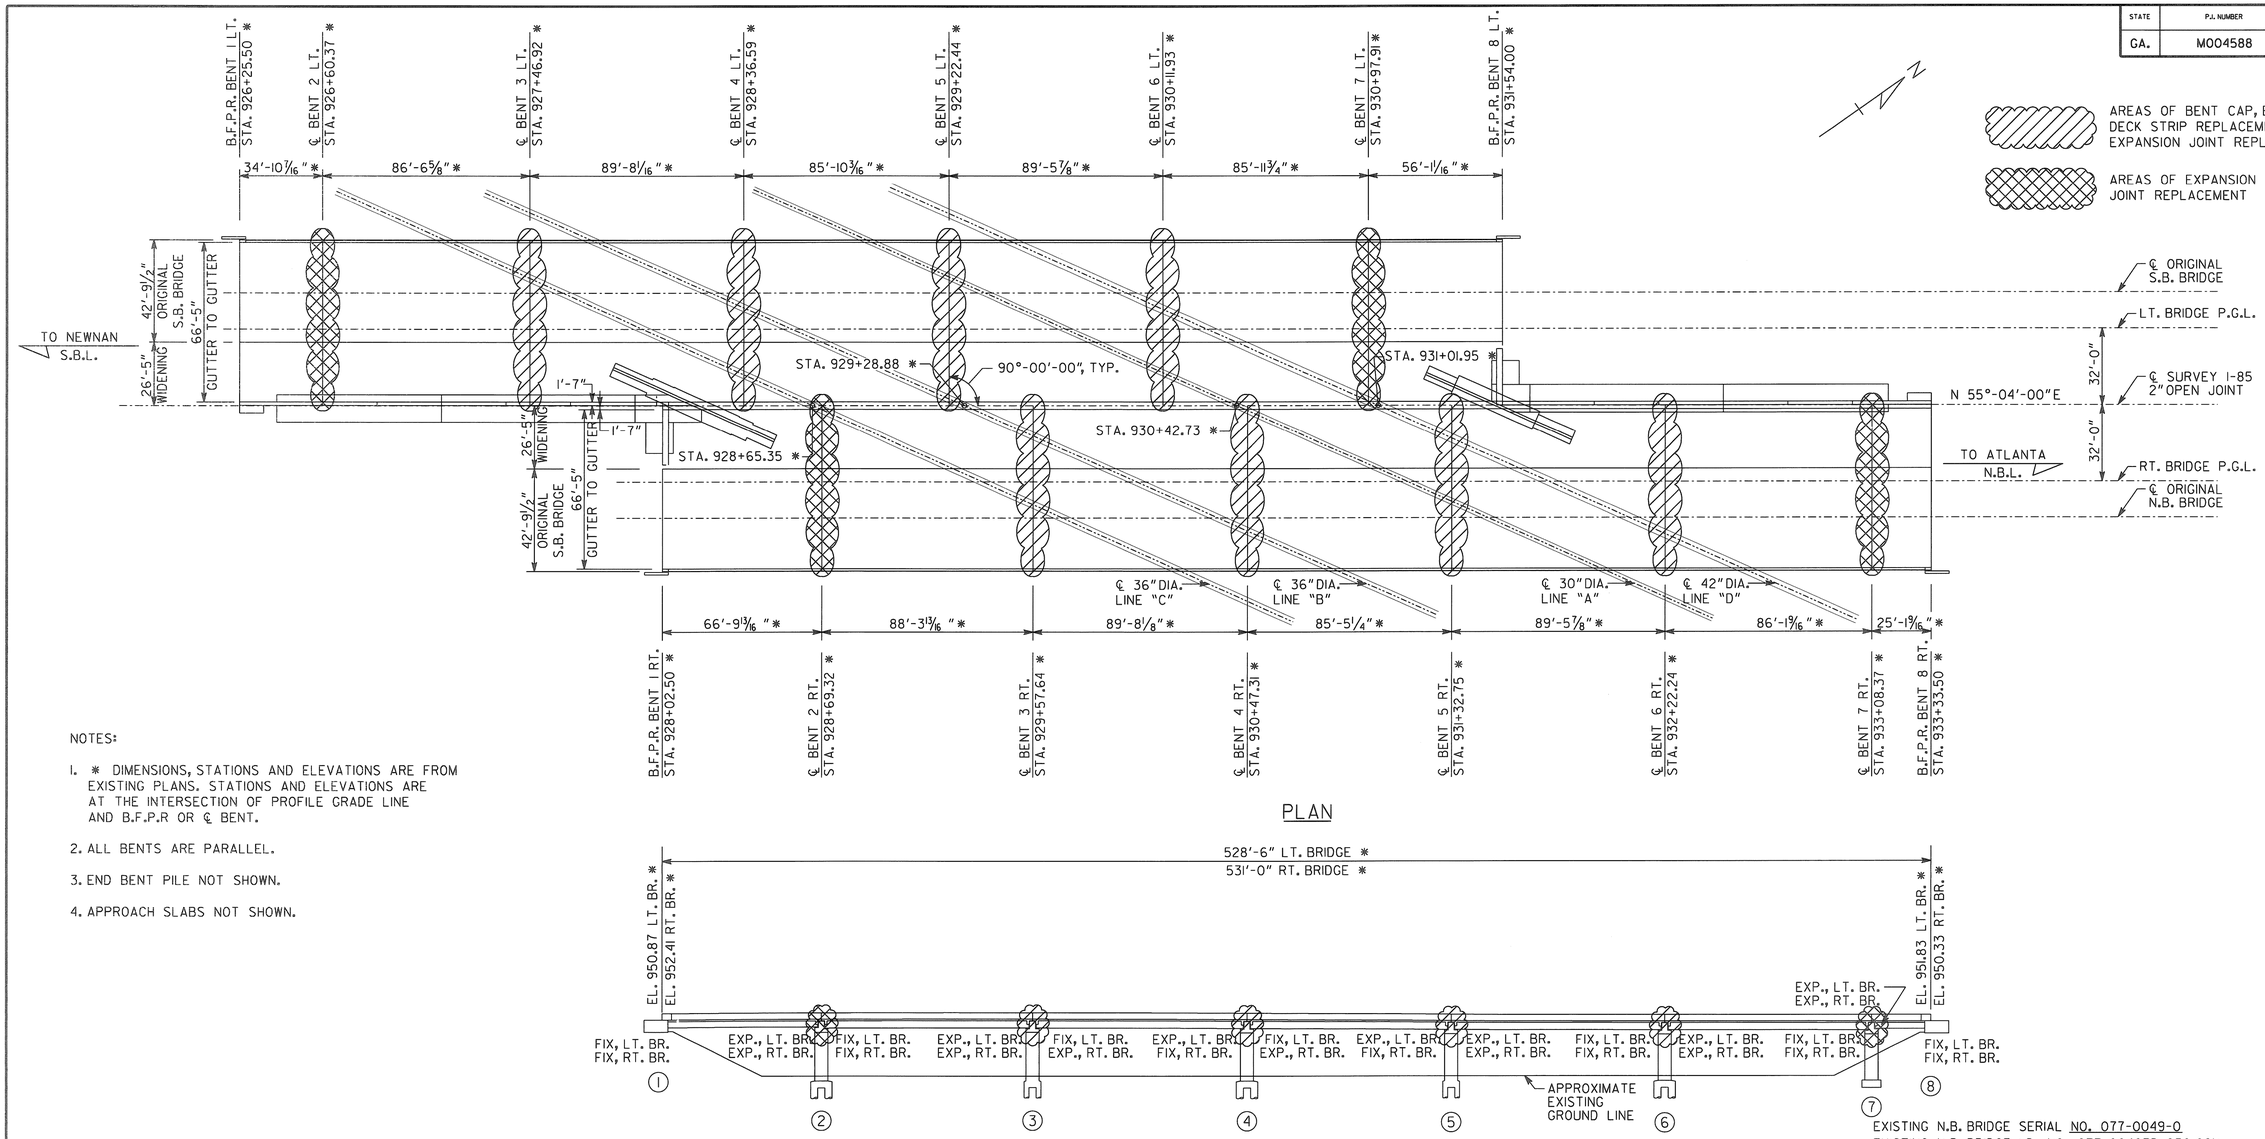

PLAN

NOTES:

1. * DIMENSIONS, STATIONS AND ELEVATIONS ARE FROM EXISTING PLANS. STATIONS AND ELEVATIONS ARE AT THE INTERSECTION OF PROFILE GRADE LINE AND B.F.P.R OR ℄ BENT.
2. ALL BENTS ARE PARALLEL.
3. END BENT PILE NOT SHOWN.
4. APPROACH SLABS NOT SHOWN.

NOTE: PIPELINES NOT SHOWN ON ELEVATION.

ELEVATION

(RIGHT BRIDGE SHOWN LEFT BRIDGE SIMILAR)

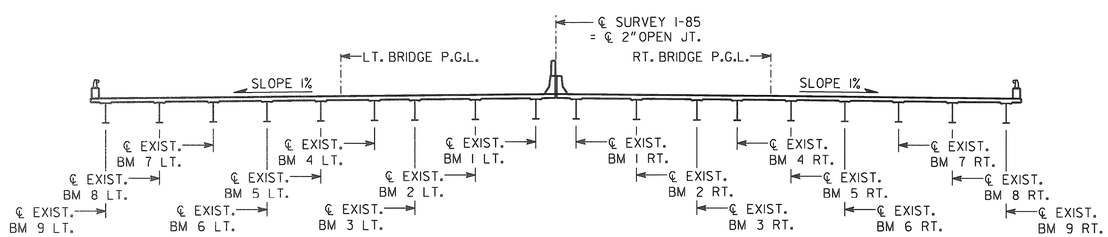

BEAM KEY

(LOOKING AHEAD)

NOT TO SCALE

EXISTING N.B. BRIDGE SERIAL NO. 077-0049-0
EXISTING N.B. BRIDGE I.D. NO. 077-00403D-050.02N
EXISTING S.B. BRIDGE SERIAL NO. 077-5136-0
EXISTING S.B. BRIDGE I.D. NO. 077-00403D-050.03N
PROJECT P.I. NO. M004588
BRIDGE NO. 1 LT. & RT.

GEORGIA REGISTERED No. PE030524 PROFESSIONAL ENGINEER FRANK RANDY BOWEN 10/2/13

NOTE: INFORMATION TAKEN FROM ORIGINAL PLANS.

DRAWING NO. 35 - 001

BRIDGE SHEET 1 OF 10

REVISIONS | BY | DATE

Heath & Lineback Engineers INCORPORATED
2390 CANTON ROAD, BUILDING 200
MARIETTA, GEORGIA 30066-5393
(770)424-1668

STATE OF GEORGIA
DEPARTMENT OF TRANSPORTATION
ENGINEERING DIVISION - OFFICE OF BRIDGES AND STRUCTURES

PLAN AND ELEVATION
I-85 OVER TRANSCONTINENTAL PIPELINE
COWETA COUNTY P.I. NO. M004588

SCALE: 1" = 30'-0" SEPTEMBER 2013

DESIGNED	BCB	CHECKED	BKA	BMJ REVIEWED	CLB
DRAWN	DRB	REVIEWED	GBL/MS	APPROVED	BFR

JN 2007006 \ 2007006.20 \ BRIDGE \ 01-077-0049-0_PE.DGN