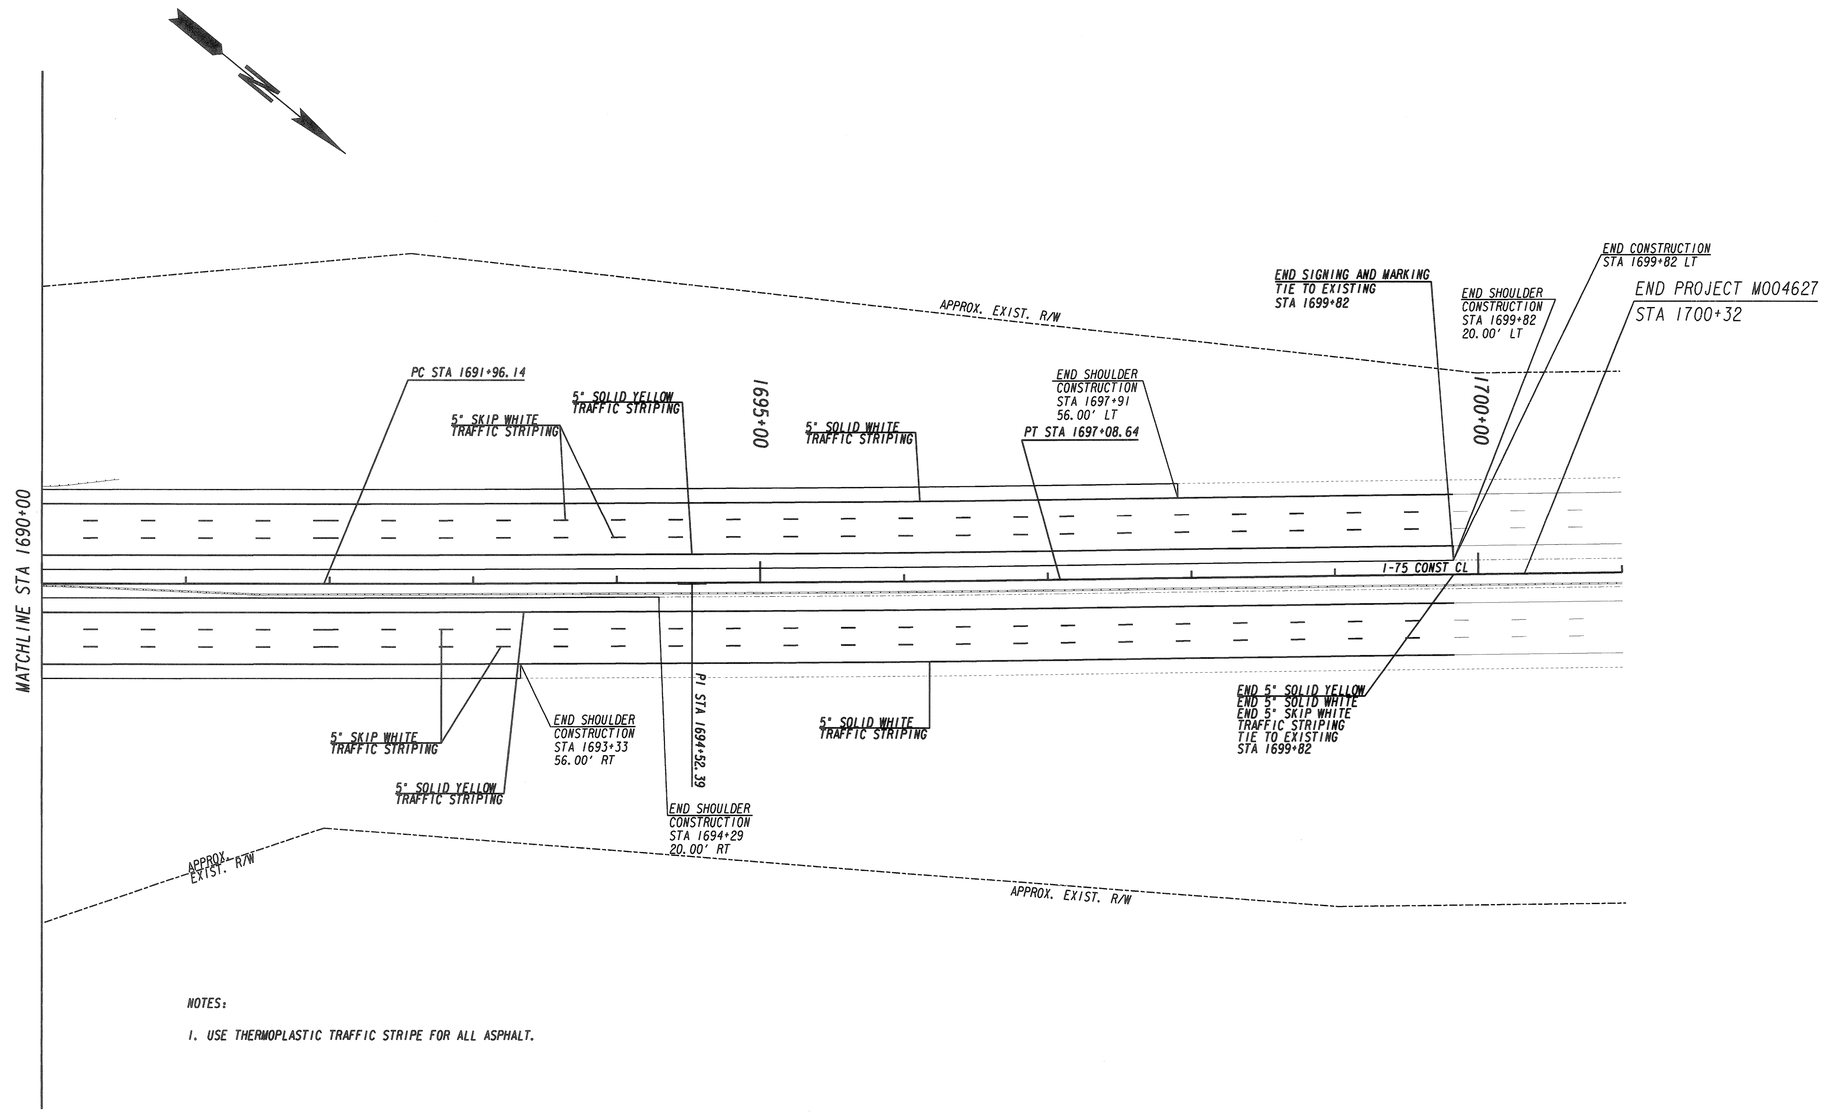

NOTES:

1. USE THERMOPLASTIC TRAFFIC STRIPE FOR ALL ASPHALT.

Heath & Lineback Engineers
INCORPORATED
2390 CANTON ROAD, BUILDING 200
MARIETTA, GEORGIA 30066-5393
(770)424-1668

SCALE IN FEET
0 50 100 200

REVISION DATES

STATE OF GEORGIA
DEPARTMENT OF TRANSPORTATION
OFFICE: BRIDGES AND STRUCTURES

SIGNING AND MARKING PLANS

I-75 OVER CEDAR CREEK ROAD

DRAWING No. 26-002

4/27/2012 GPLN