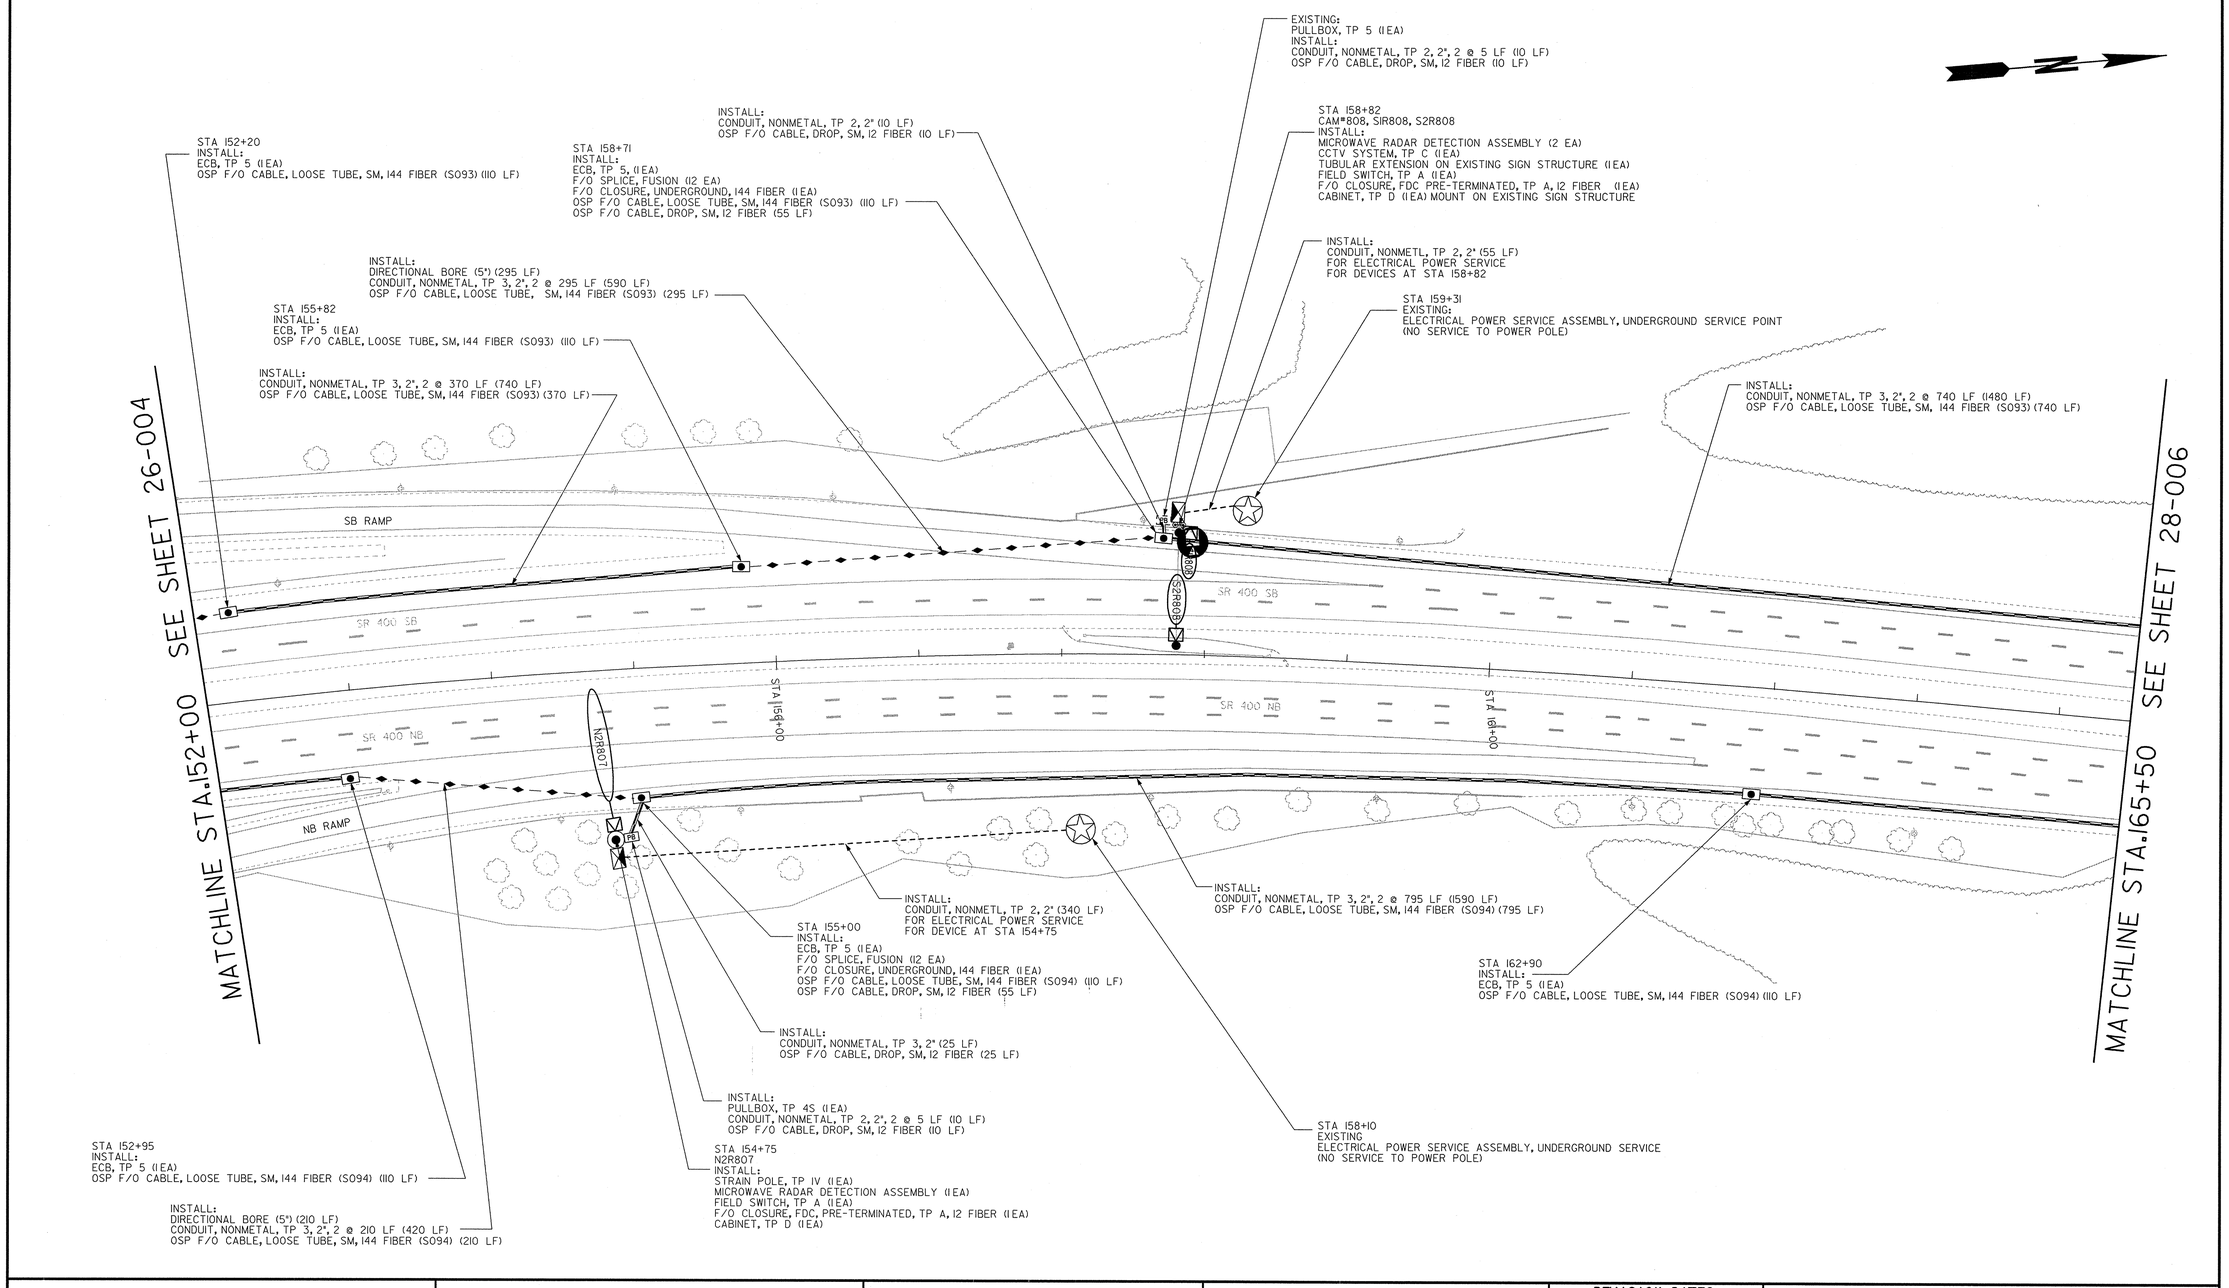

ATKINS

GEORGIA DEPARTMENT OF TRANSPORTATION

SCALE IN FEET
0 50 100 200

REVISION DATES		

STATE OF GEORGIA
DEPARTMENT OF TRANSPORTATION
OFFICE: PROGRAM DELIVERY
ATMS PLANS
SR 400 FROM I-85 TO I-285
DRAWING No. 28-005

1/5/2009 GPLN