VOID

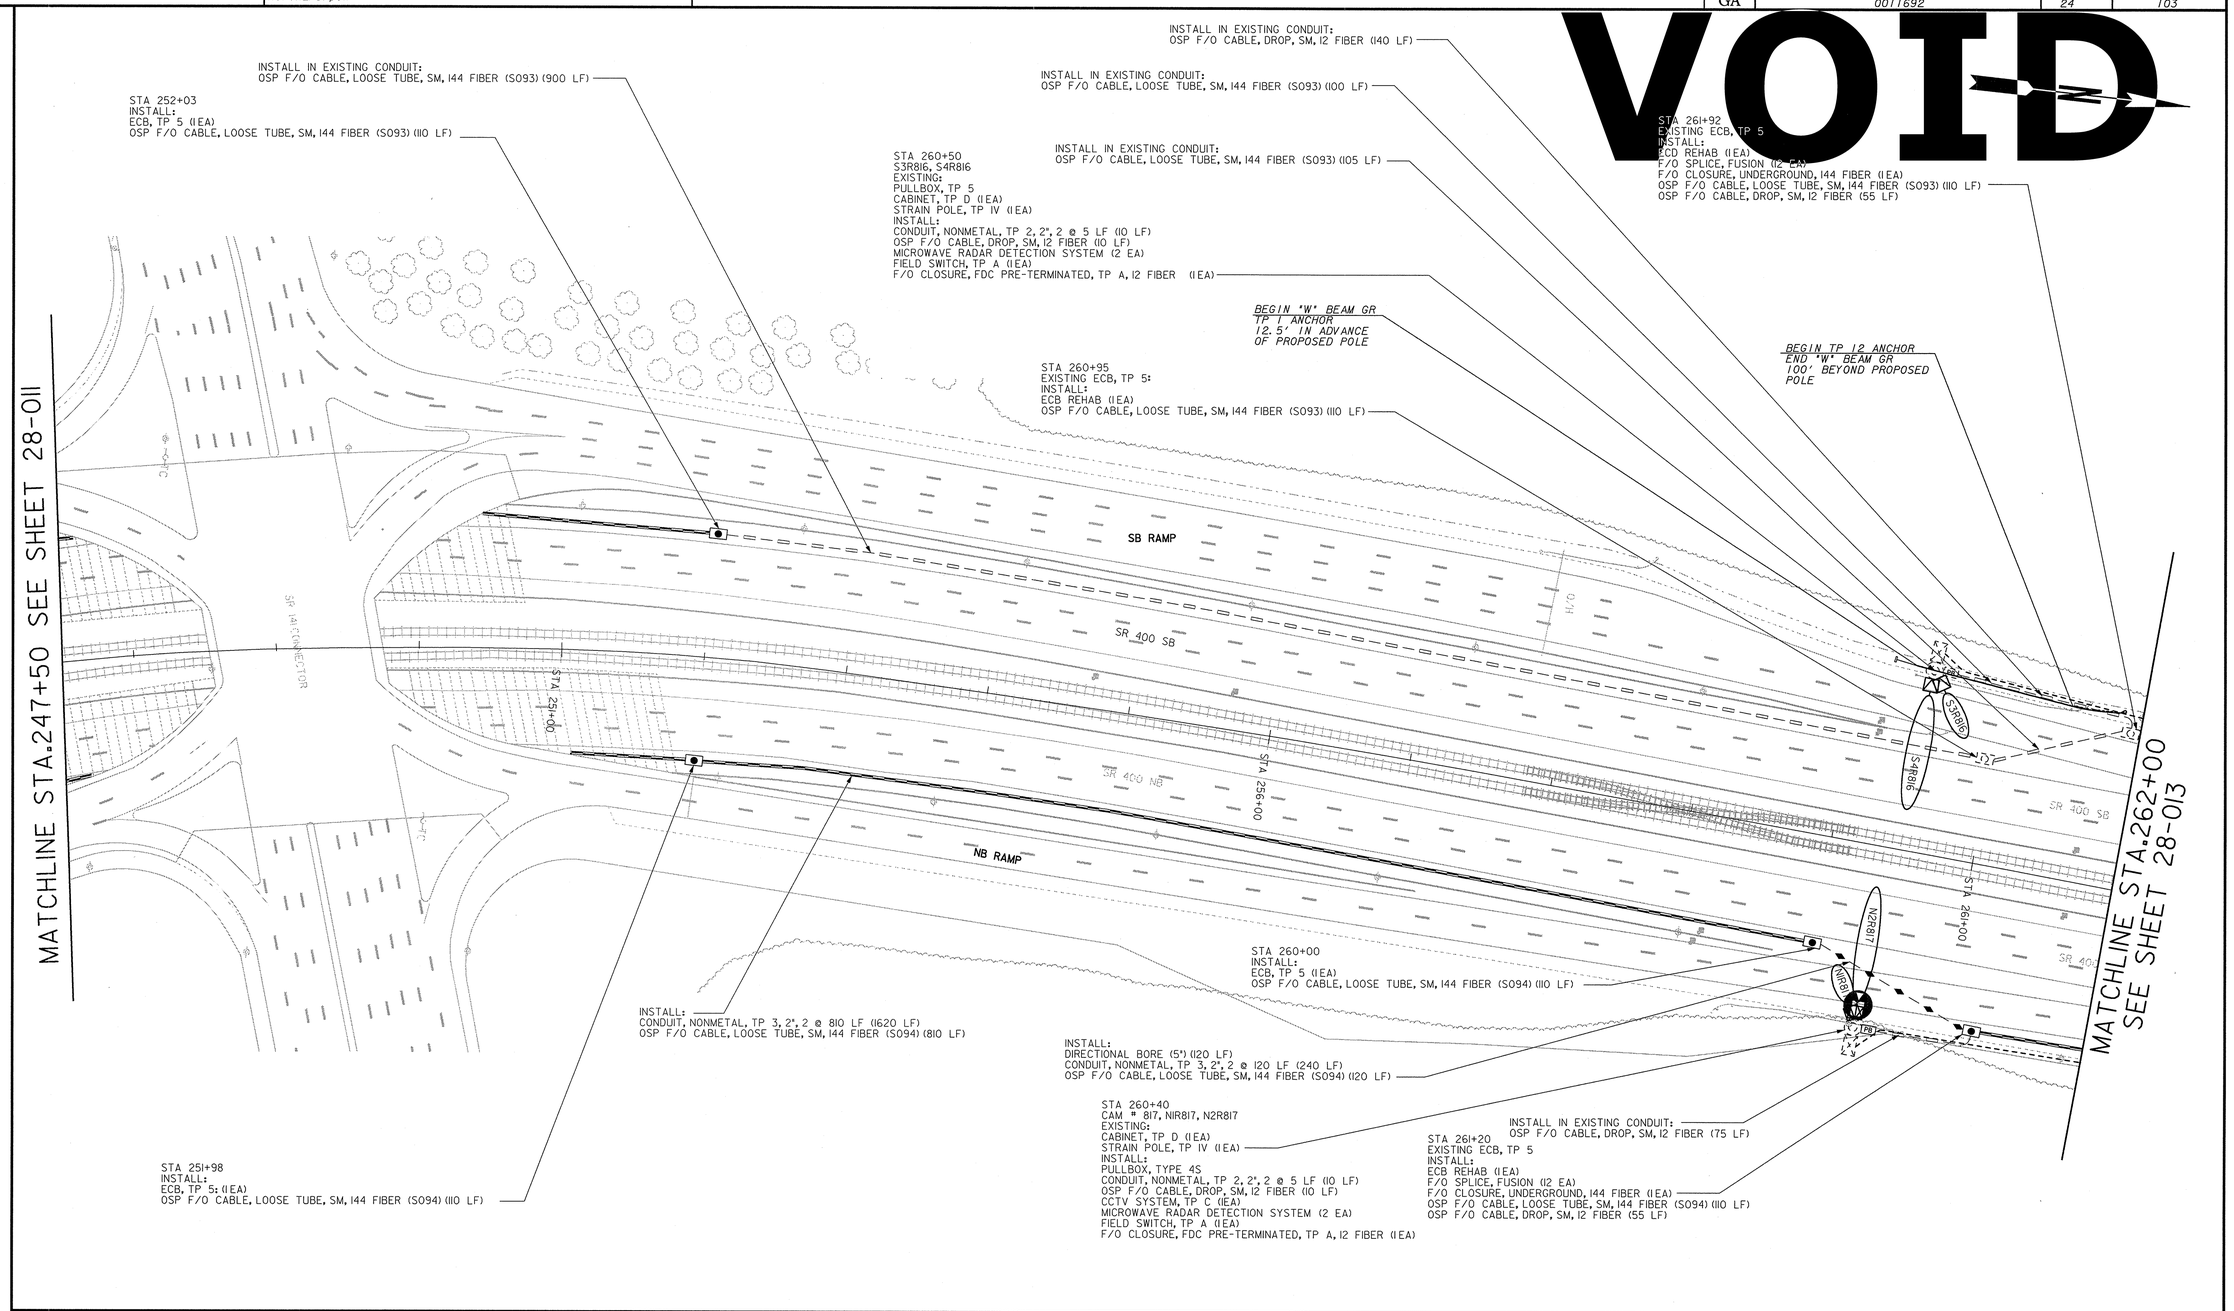

ATKINS

GEORGIA
DEPARTMENT OF TRANSPORTATION

SCALE IN FEET
0 50 100 200

REVISION DATES		

STATE OF GEORGIA
DEPARTMENT OF TRANSPORTATION
OFFICE: PROGRAM DELIVERY
ATMS PLANS
SR 400 FROM I-85 TO I-285

DRAWING No. 28-012

1/5/2009 GPLN