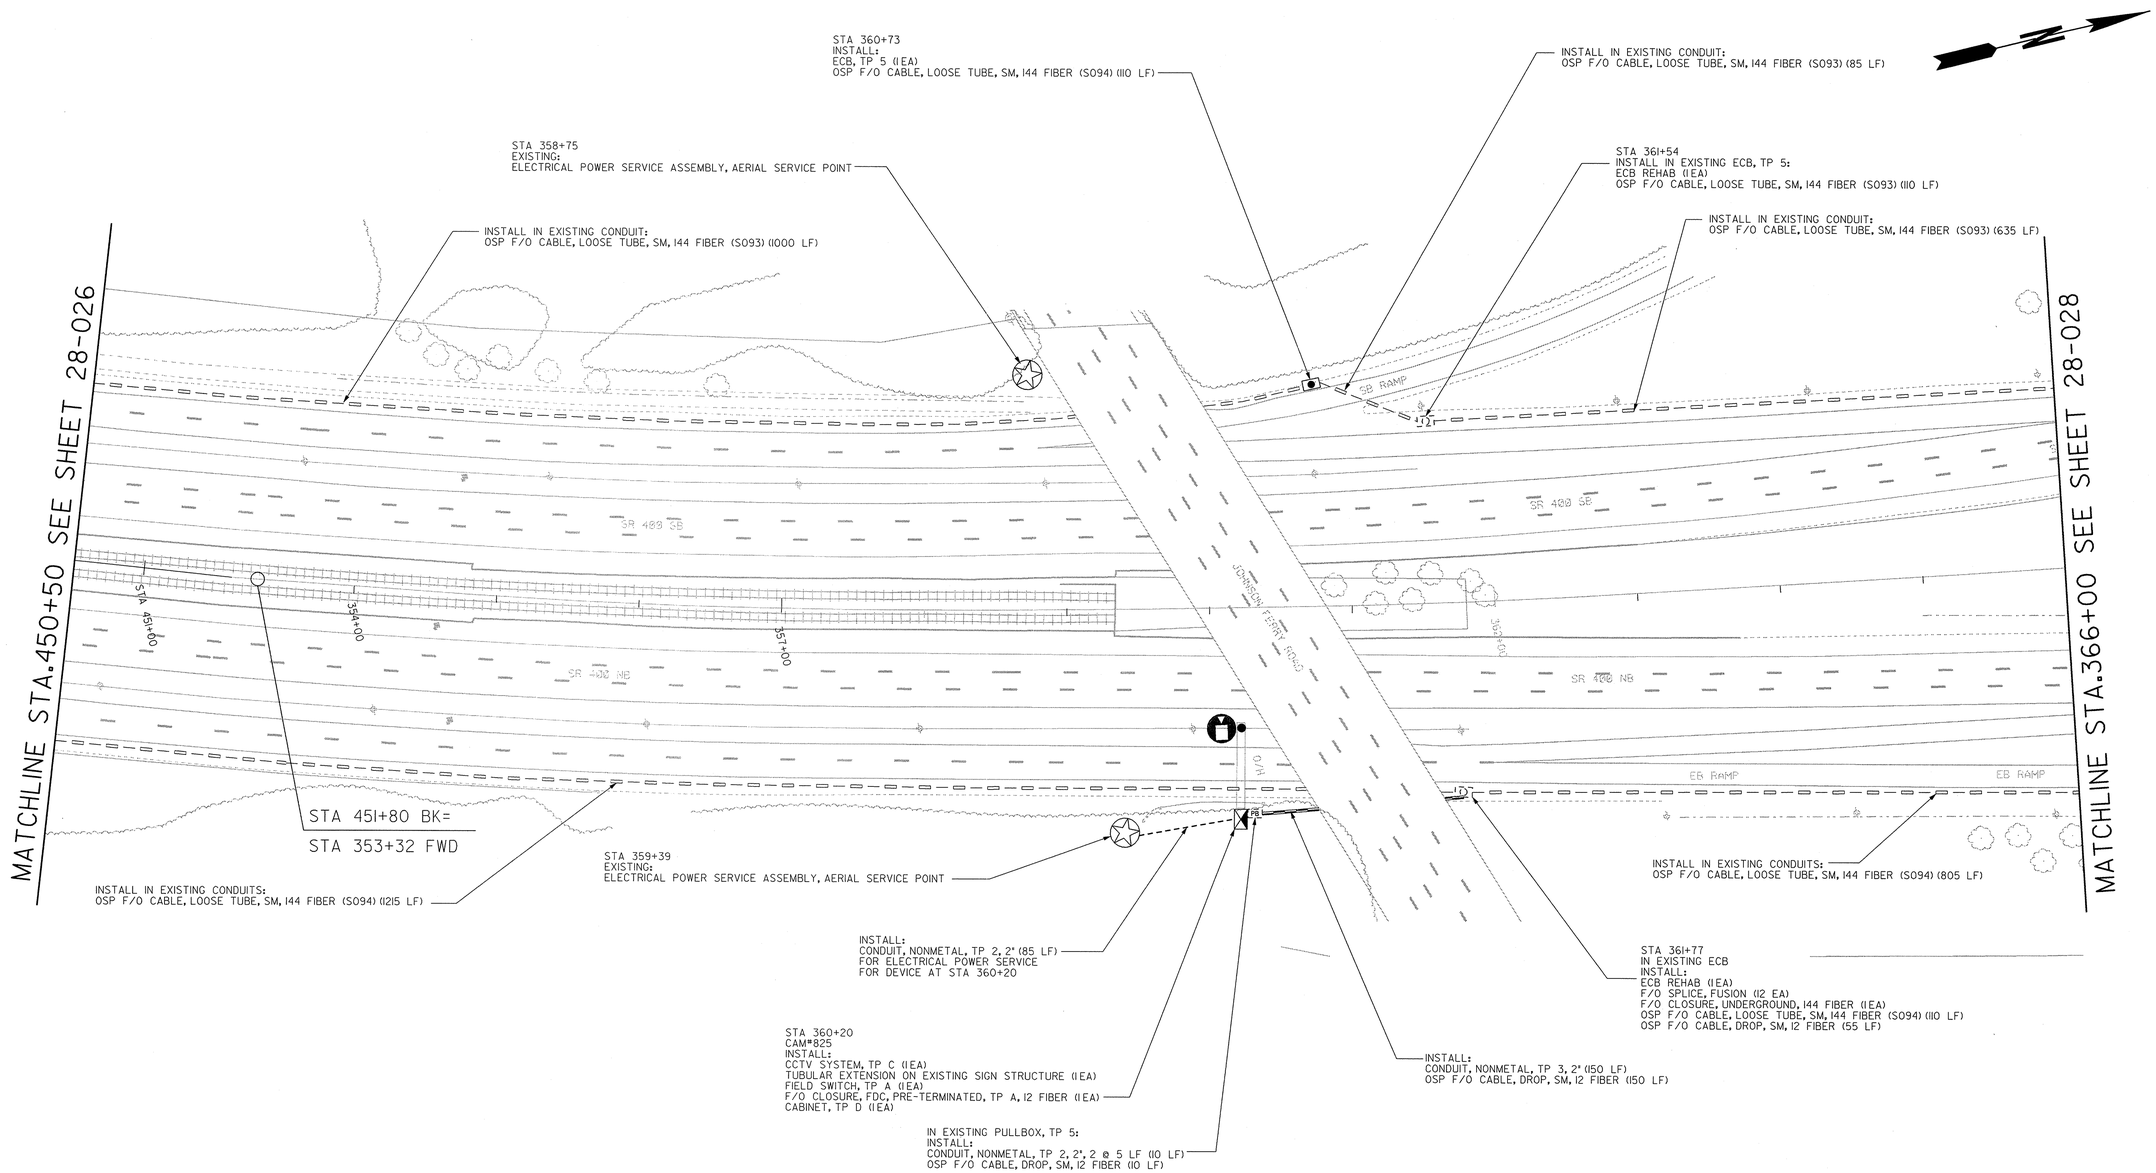


ATKINS

**GEORGIA**
**DEPARTMENT OF TRANSPORTATION**

SCALE IN FEET
0 50 100 200

| REVISION DATES | | |
|---|---|---|
| | | |

STATE OF GEORGIA
DEPARTMENT OF TRANSPORTATION
OFFICE: PROGRAM DELIVERY

**ATMS PLANS**

SR 400 FROM I-85 TO I-285

DRAWING No. 28-027

1/5/2009 GPLN