STATE	PROJECT NUMBER	SHEET NO.	TOTAL SHEETS
GA	0011692	41	103

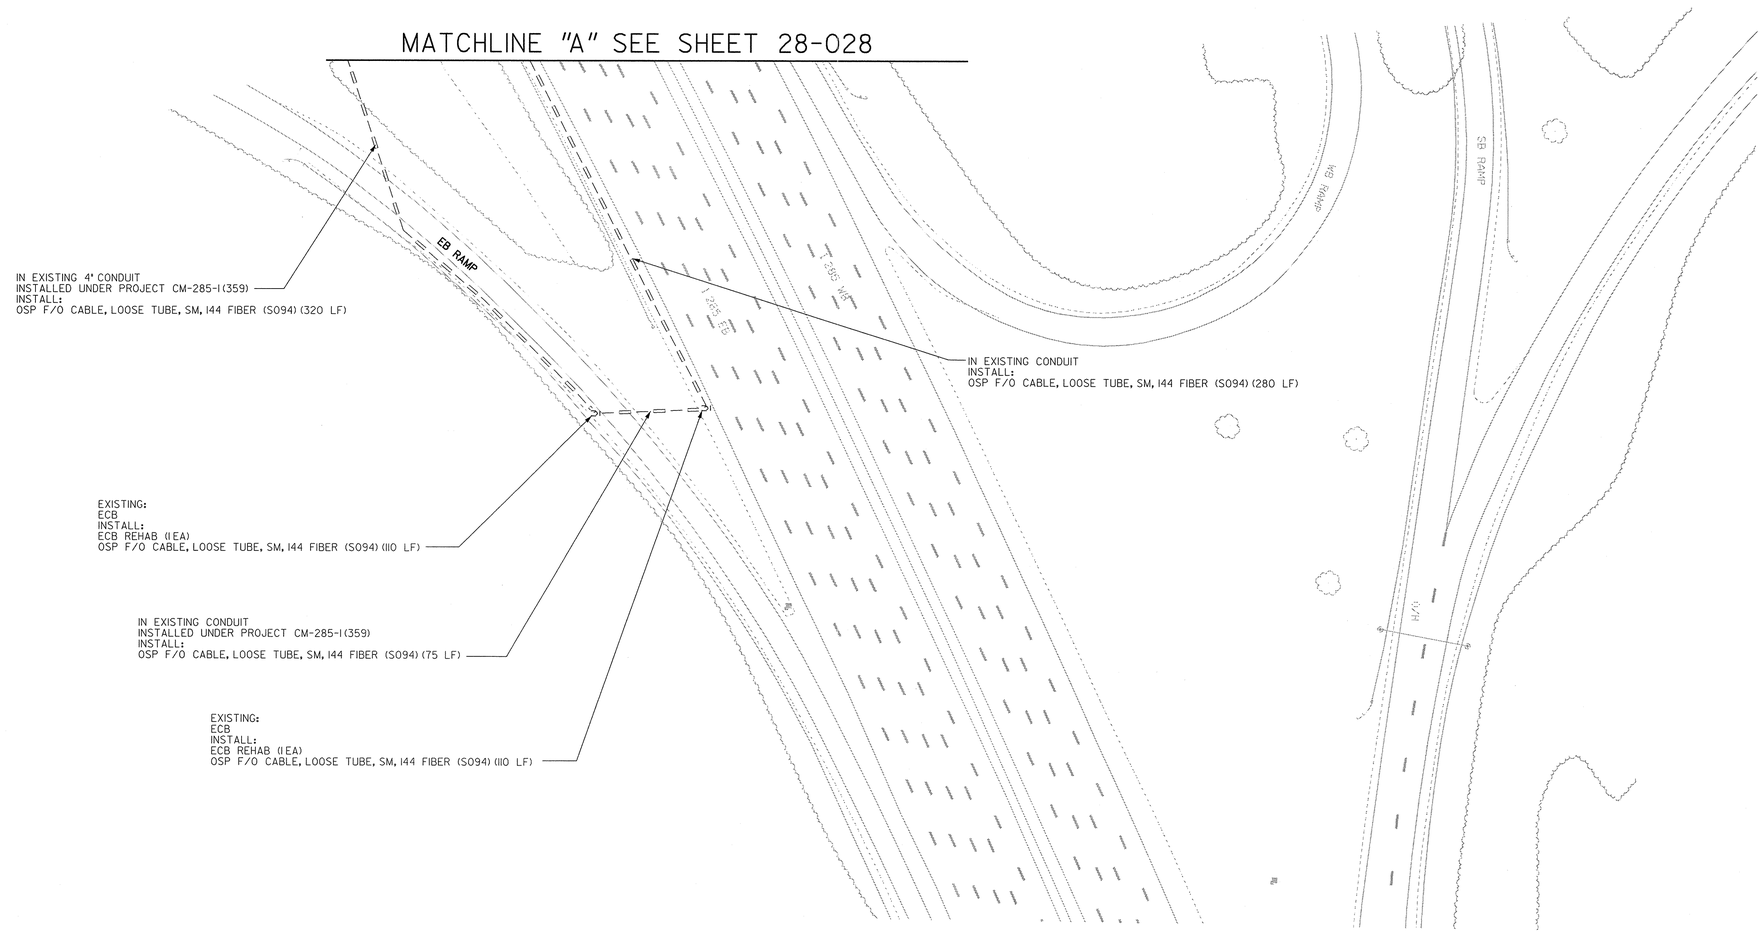

ATKINS

GEORGIA
DEPARTMENT OF TRANSPORTATION

SCALE IN FEET
0 50 100 200

REVISION DATES		

STATE OF GEORGIA
DEPARTMENT OF TRANSPORTATION
OFFICE: PROGRAM DELIVERY

ATMS PLANS

SR 400 FROM I-85 TO I-285

DRAWING No. 28-029

1/5/2009 GPLN