USE ON CONSTRUCTION

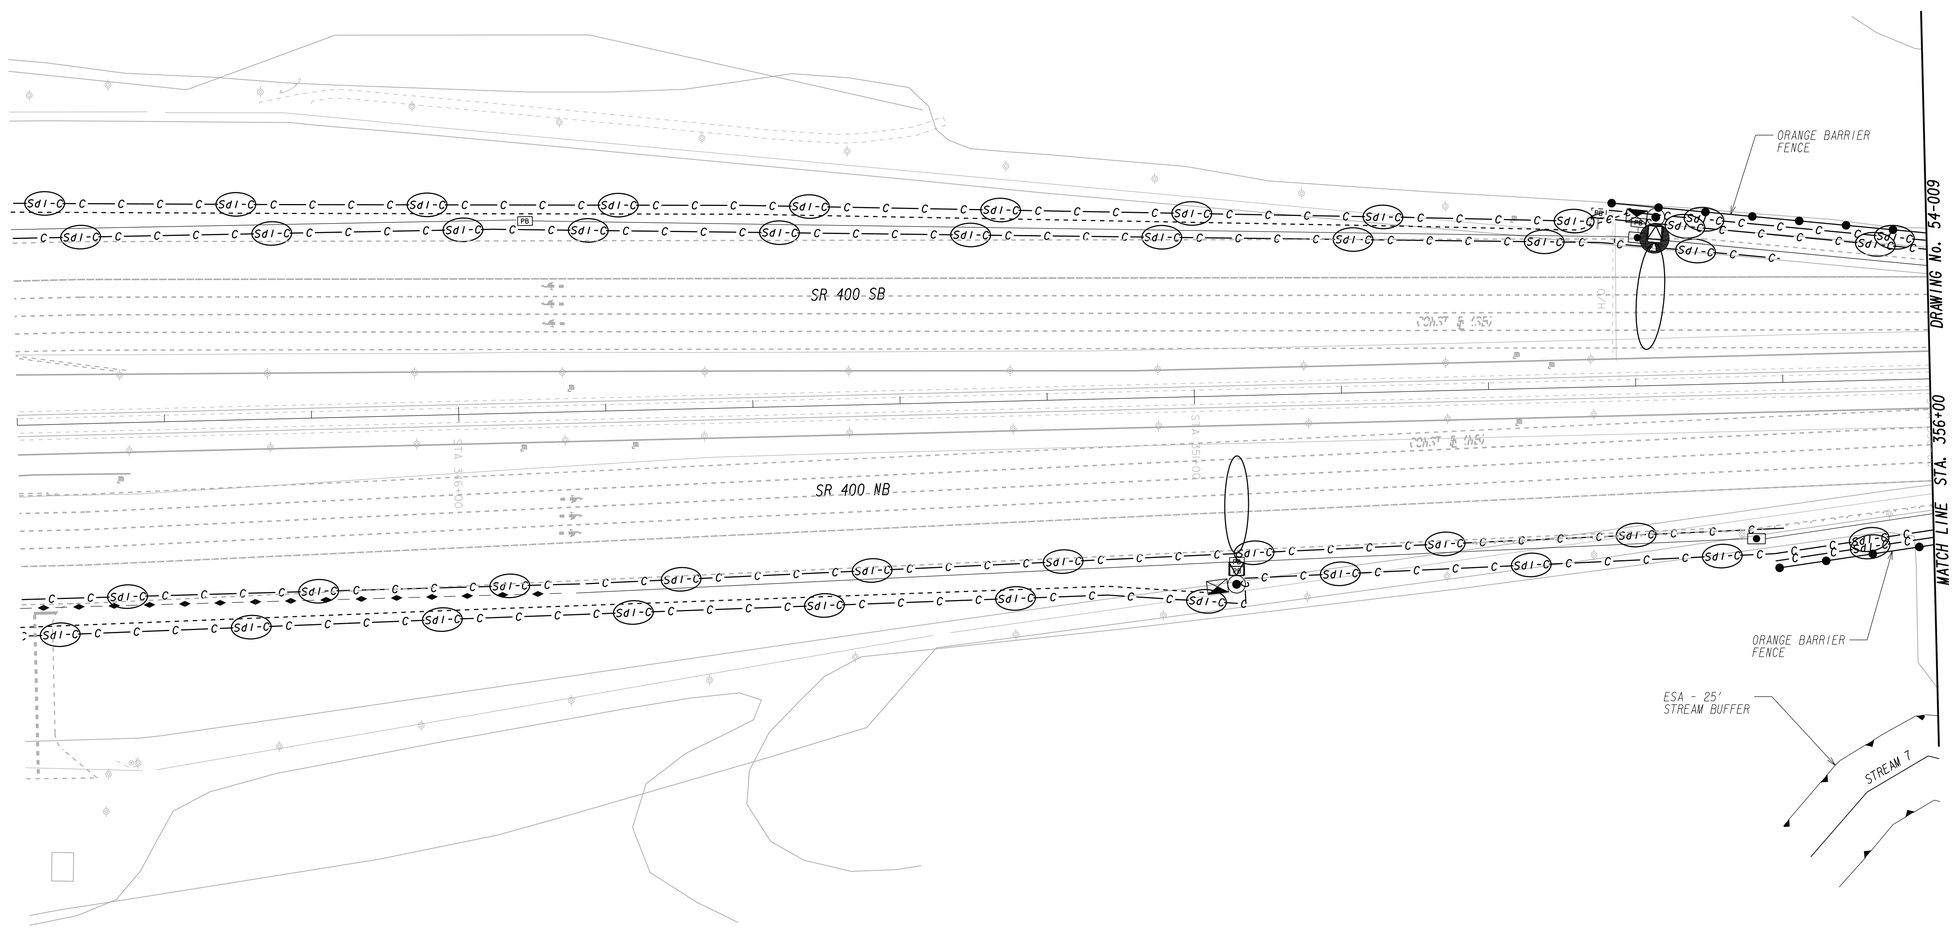


GSWCC LEVEL II Certification #0000007827

ATKINS

SCALE IN FEET
0 50 100 200

| REVISION DATES | | |
|---|---|---|
| 03/27/2014 | | |

STATE OF GEORGIA
DEPARTMENT OF TRANSPORTATION
OFFICE: PROGRAM DELIVERY

**BMP LOCATION DETAILS**

SR 400 FROM I-85 TO I-285

DRAWING No. 54-008

12/14/2012 GPLN