USE ON CONSTRUCTION

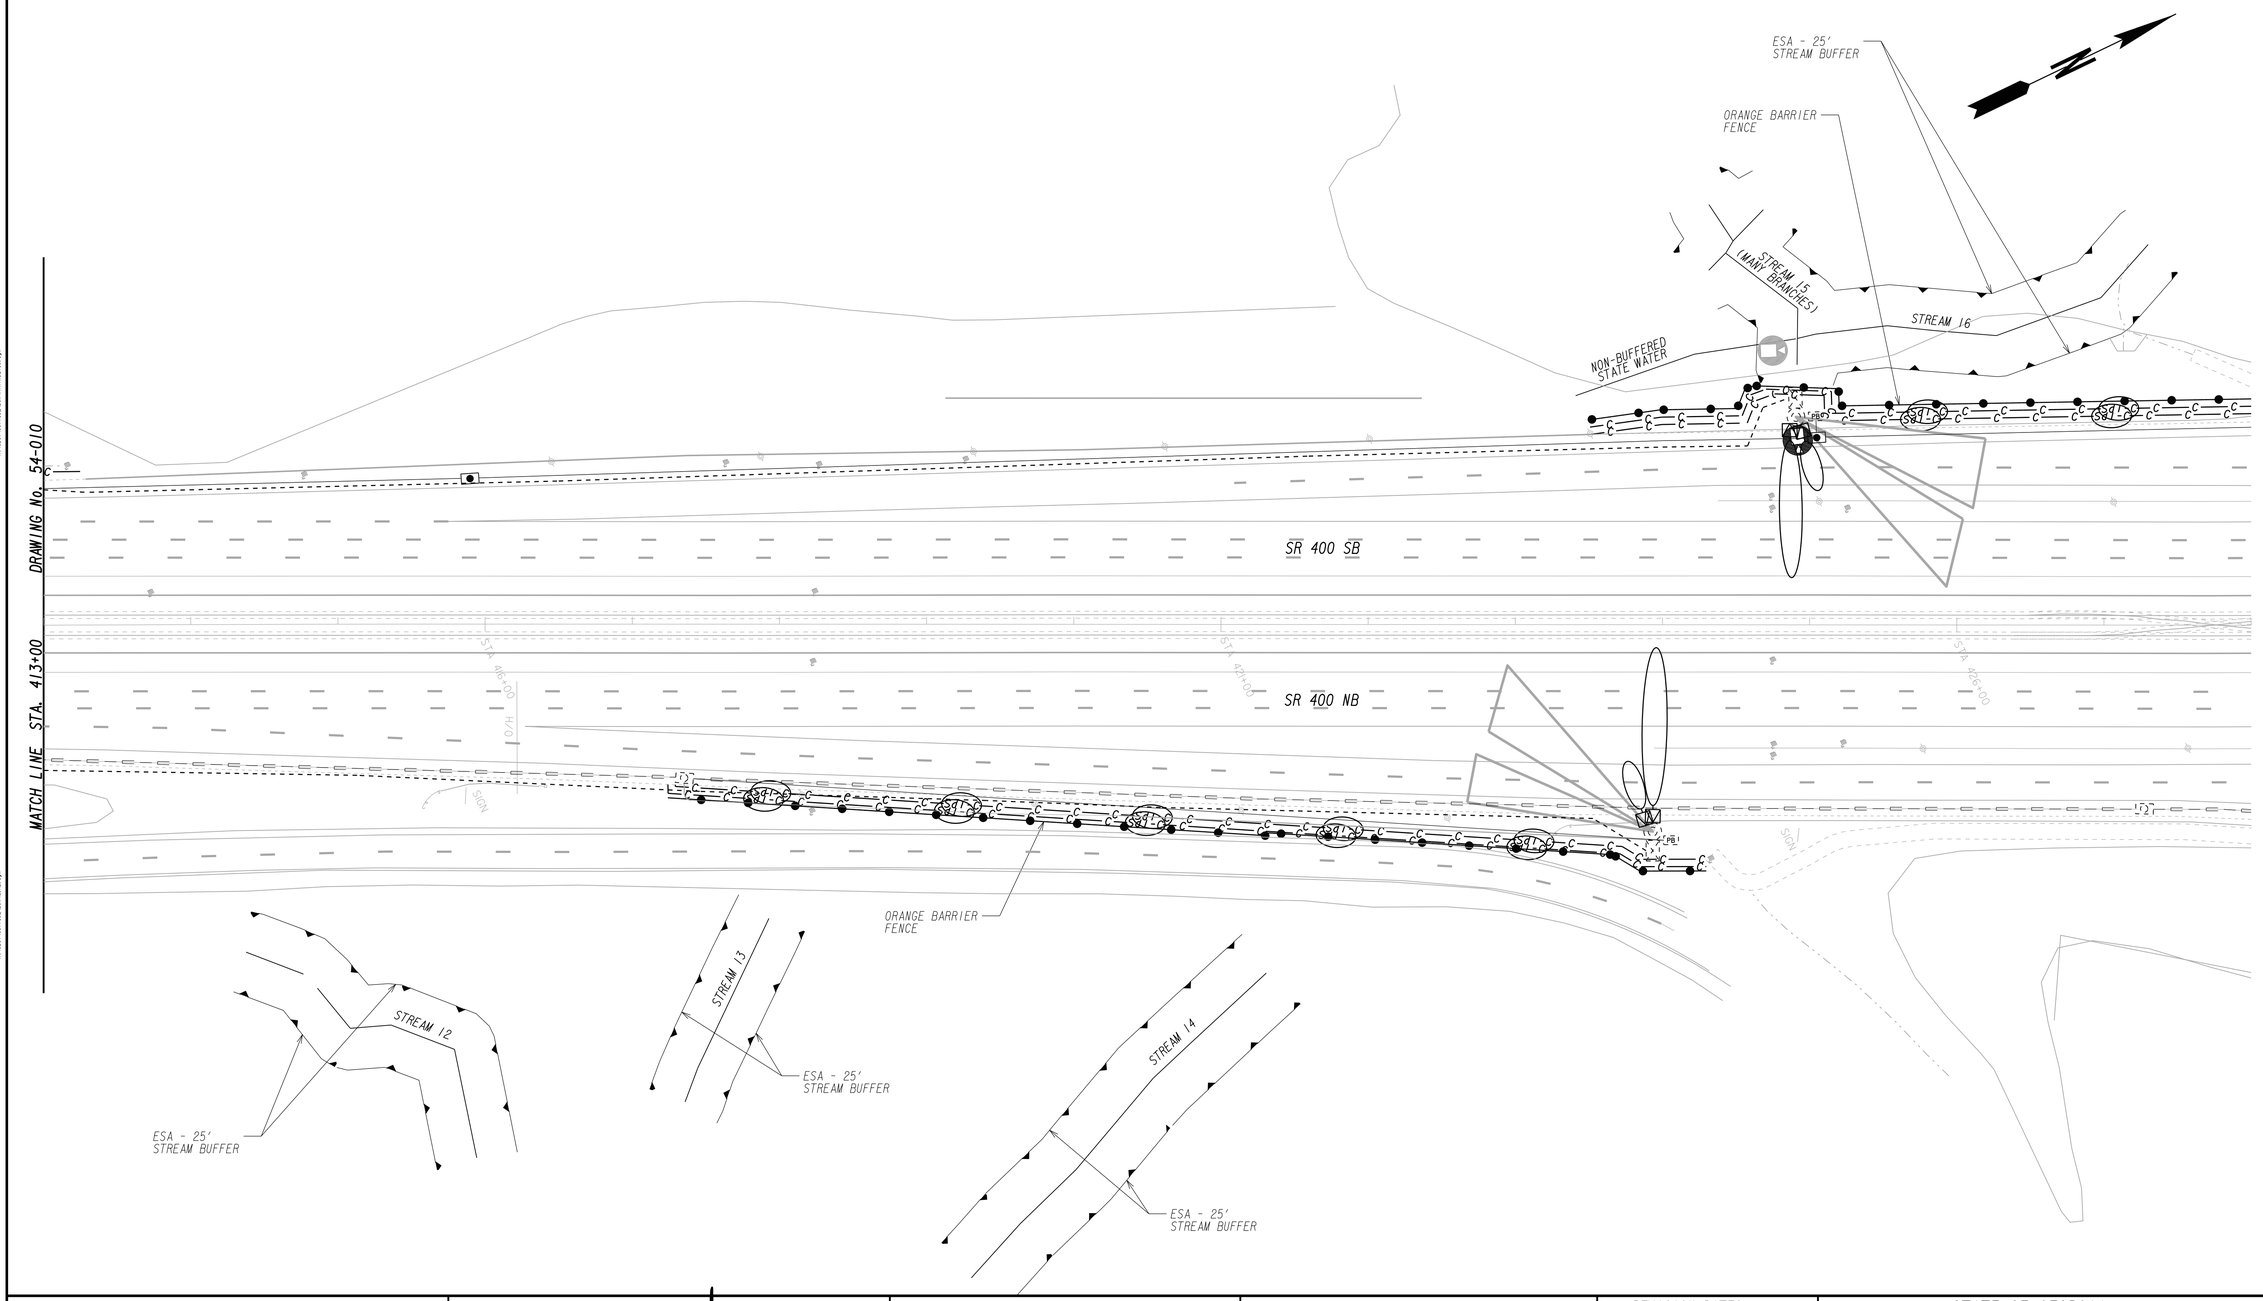

GSWCC LEVEL II Certification #0000007827

ATKINS

SCALE IN FEET
0 50 100 200

REVISION DATES		
03/27/2014		

STATE OF GEORGIA
DEPARTMENT OF TRANSPORTATION

OFFICE: PROGRAM DELIVERY

BMP LOCATION DETAILS

SR 400 FROM I-85 TO I-285

DRAWING No. 54-011

12/14/2012 GPLN