CITY OF CONYERS		GP		ATT		GP		ATT		GP		GP		ATT	
1477 CONC		1474 WOOD		1471 WOOD		1470 WOOD		1435 WOOD		1443 WOOD		1446 WOOD		1432 WOOD	
FIBER OPTIC CABLE, 24-SM	300	FIBER OPTIC CABLE, 24-SM	100	FIBER OPTIC CABLE, 24-SM	150	FIBER OPTIC CABLE, 24-SM	115	FIBER OPTIC CABLE, 24-SM	370	FIBER OPTIC CABLE, 24-SM	30	FIBER OPTIC CABLE, 24-SM	150	FIBER OPTIC CABLE, 24-SM	55
AERIAL CLOSURE, 24	1	1/4" STEEL WIRE STRAND CABLE	100	1/4" STEEL WIRE STRAND CABLE	150	1/4" STEEL WIRE STRAND CABLE	115	AERIAL CLOSURE, 24	1	1/4" STEEL WIRE STRAND CABLE	30	1/4" STEEL WIRE STRAND CABLE	150	1/4" STEEL WIRE STRAND CABLE	55
FIBER OPTIC SNOWSHOE	2							FIBER OPTIC SNOWSHOE	2						
1/4" STEEL WIRE STRAND CABLE	100							1/4" STEEL WIRE STRAND CABLE	170						
EXIST. UTIL.	POA	EXIST. UTIL.	POA	EXIST. UTIL.	POA	EXIST. UTIL.	POA	EXIST. UTIL.	POA	EXIST. UTIL.	POA	EXIST. UTIL.	POA	EXIST. UTIL.	POA
NEUTRAL (N.A.)	27.6	NEUTRAL	28.3	NEUTRAL	29.0	NEUTRAL	28.2	NEUTRAL	34.2	NEUTRAL	28.8	NEUTRAL	34.9	NEUTRAL	29.3
TC	27.3	E-SEC	27.2	E-SEC	28.0	E-SEC	27.2	E-SEC	33.5	E-SEC	28.2	E-R	34.1	E-SEC	28.2
TC-R	26.3	PVT LT	25.7	SL SUP (U)	27.8	PVT LT SUP (U)	26.2	NEUTRAL	33.2	PVT LT SUP (U)	27.9	E-SEC	34.0	E-SEC-R (U)	26.7
TC	25.3	PVT LT	24.8	PVT LT	27.6	PVT LT SUP (L)	25.3	E-SEC	32.1	PVT LT SUP (L)	27.0	SL SUP (U)	31.2	PVT LT SUP (U)	25.8
TV	21.5	TC	23.5	TC	26.8	T	21.0	PVT LT SUP (U)	30.7	TC	26.8	SL SUP (L)	30.5	PVT LT SUP (L)	24.9
T	19.8	TC	22.6	TC	26.1			PVT LT SUP (U)	30.6	PVT LT SUP	26.6	TC	24.7	E-SEC-R (L)	23.7
		TV	21.9	SL SUP (L)	25.6			PVT LT SUP (L)	30.0	TV	25.2	TV	23.1	E-SEC-R	22.6
		T SVC	21.1	TV	25.1			PVT LT SUP (L)	29.9	T	24.2	T SVC	21.5	TC	21.3
		T SVC	20.6	T	24.4			TC	29.4	T	23.2	T	20.9	TV	19.7
		T	20.5	T SVC	23.8			TC	28.7					T SVC	18.9
		T SVC	20.3	T	22.4			TV	28.1					T	18.2
		T SVC	20.0	T-INTERFACE	20.2			T	26.9						
				T SVC	19.1			T	26.0						
				T SVC	18.1			TC-R	25.4						
ATTACH FIBER OPTIC AT	25.3	ATTACH FIBER OPTIC AT	23.5	ATTACH FIBER OPTIC AT	26.8	ATTACH FIBER OPTIC AT	22.0	ATTACH FIBER OPTIC AT	29.4	ATTACH FIBER OPTIC AT	26.8	ATTACH FIBER OPTIC AT	24.7	ATTACH FIBER OPTIC AT	21.3

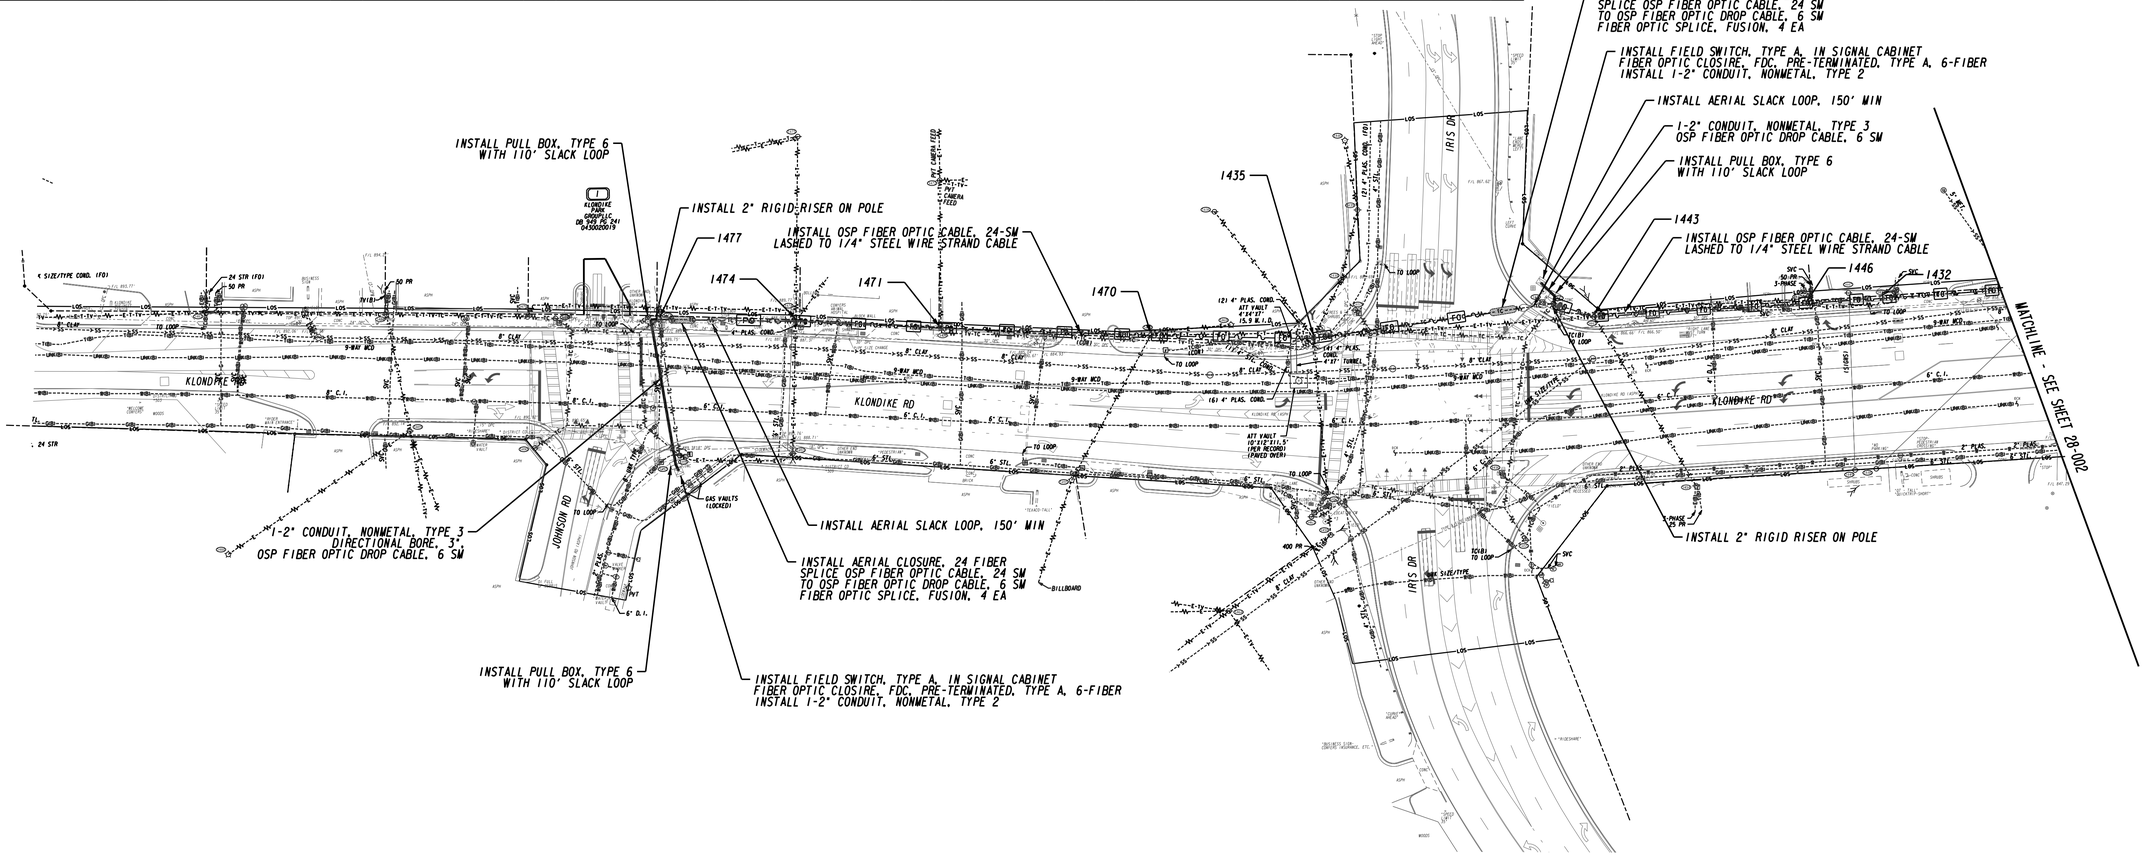

				REVISION DATES			STATE OF GEORGIA DEPARTMENT OF TRANSPORTATION
		Stantec	SCALE IN FEET 0 50 100 200				OFFICE: PROGRAM DELIVERY
							ITS PLANS
							DRAWING No. 28-001

1/12/2015 GPLN