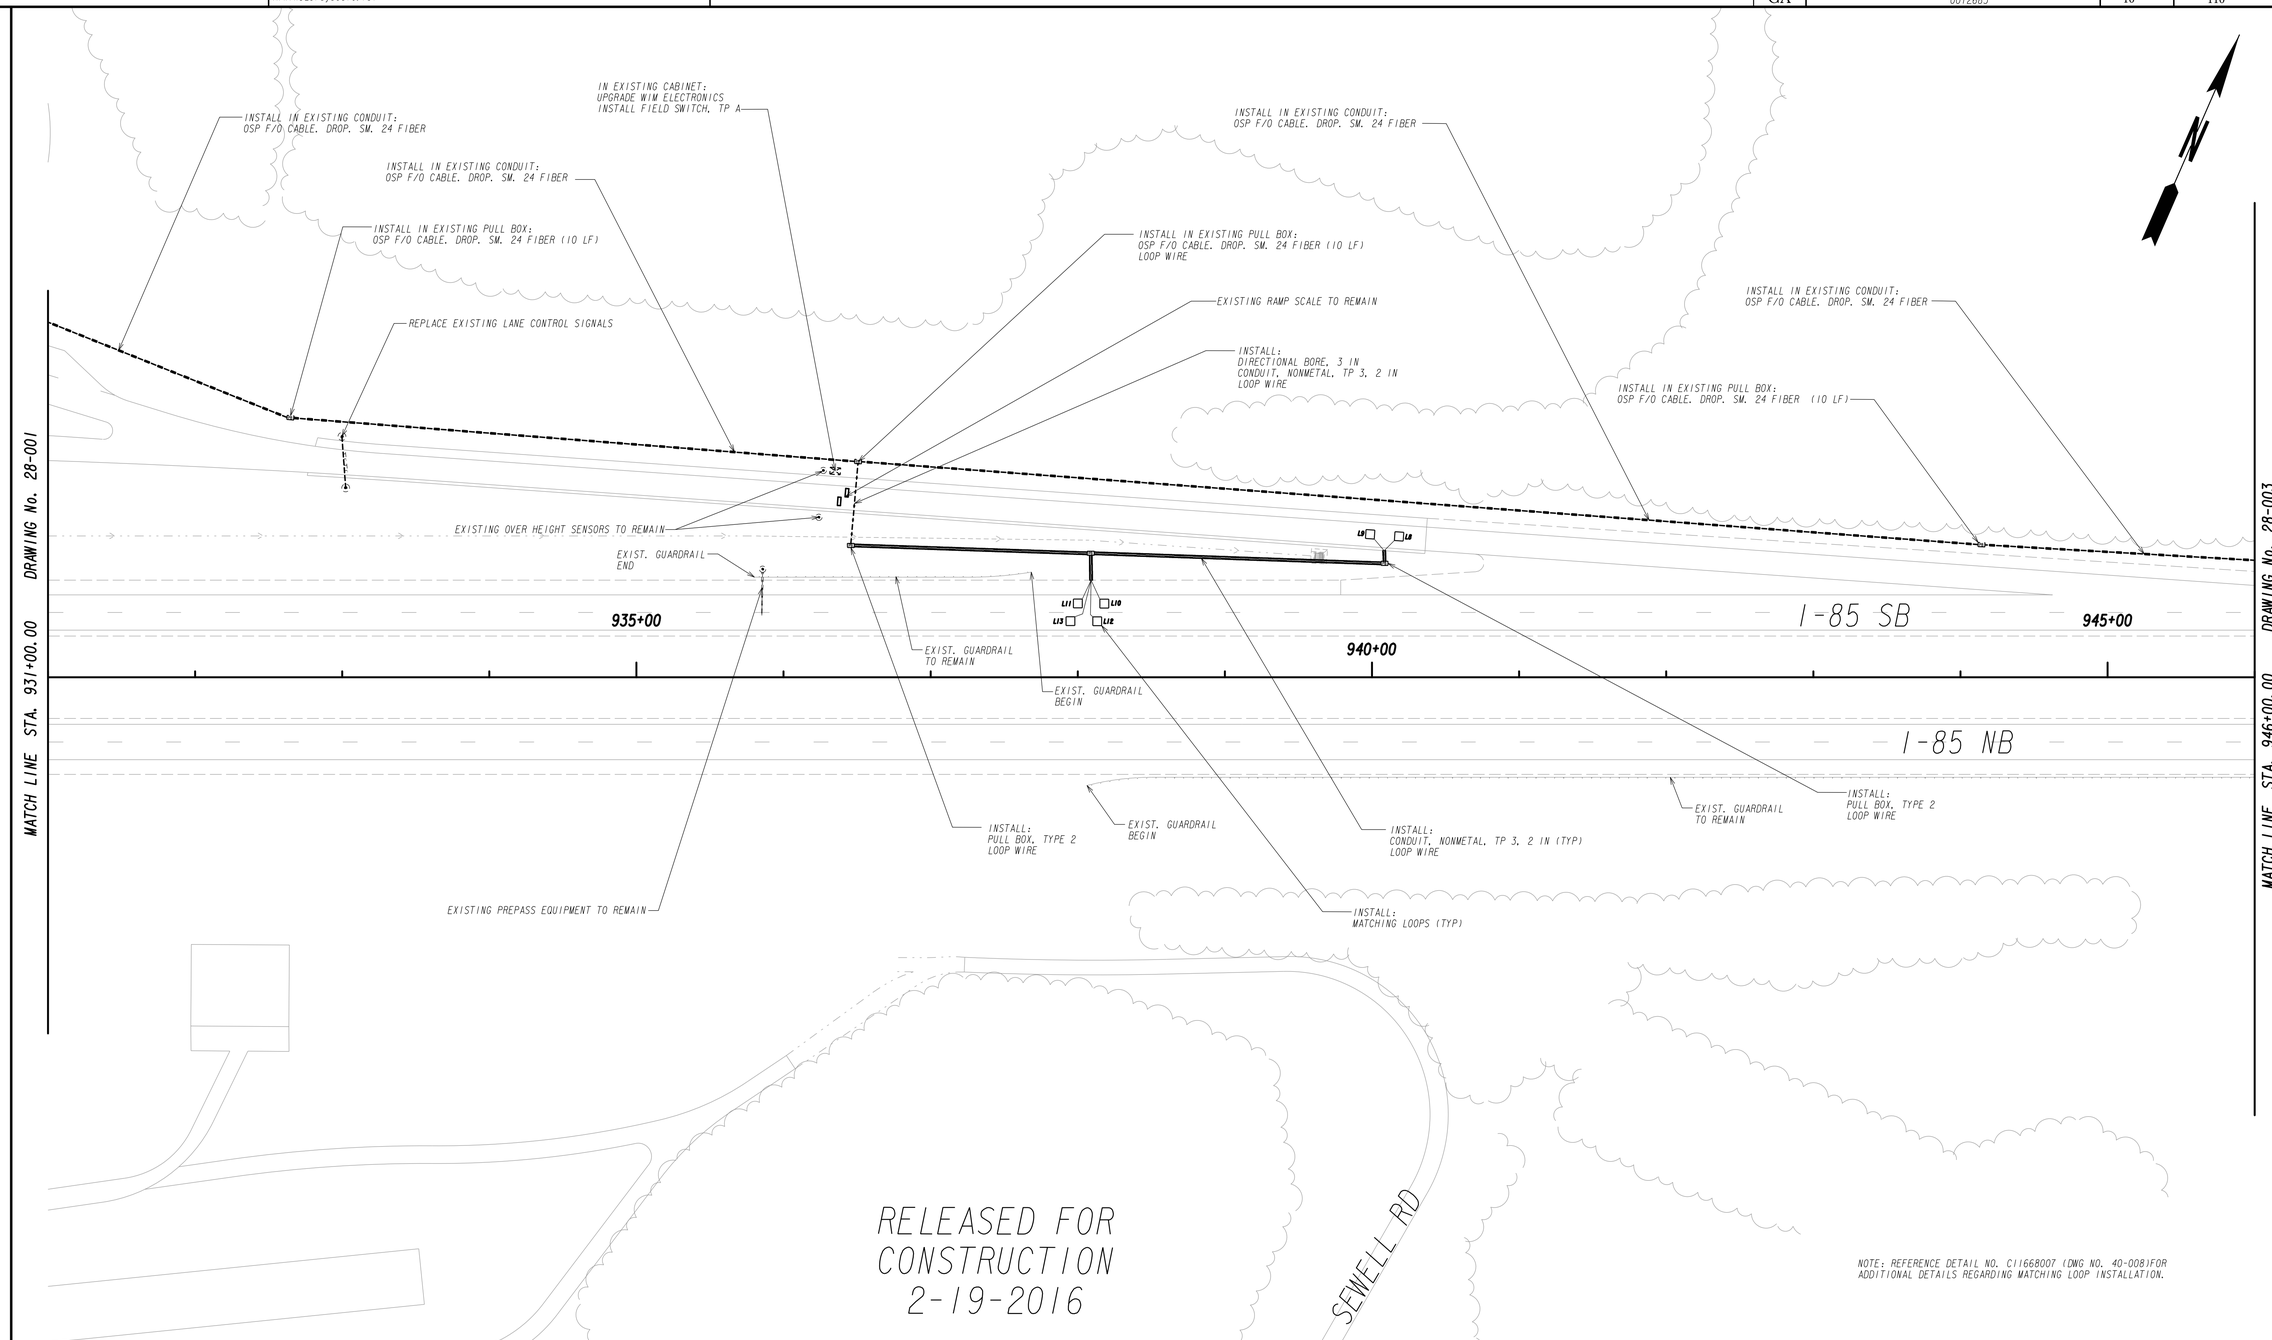

Brooks-Berry-Haynie

ATKINS

GEORGIA
DEPARTMENT OF TRANSPORTATION

SCALE IN FEET
0 50 100 200

REVISION DATES

STATE OF GEORGIA
DEPARTMENT OF TRANSPORTATION
OFFICE: INNOVATIVE PROGRAM DELIVERY

ITS PLANS
WEIGH IN MOTION - PHASE C
FRANKLIN COUNTY #2
STA. 931+00 TO STA. 946+00

DRAWING No. 28-002

12/14/2012 GPLN