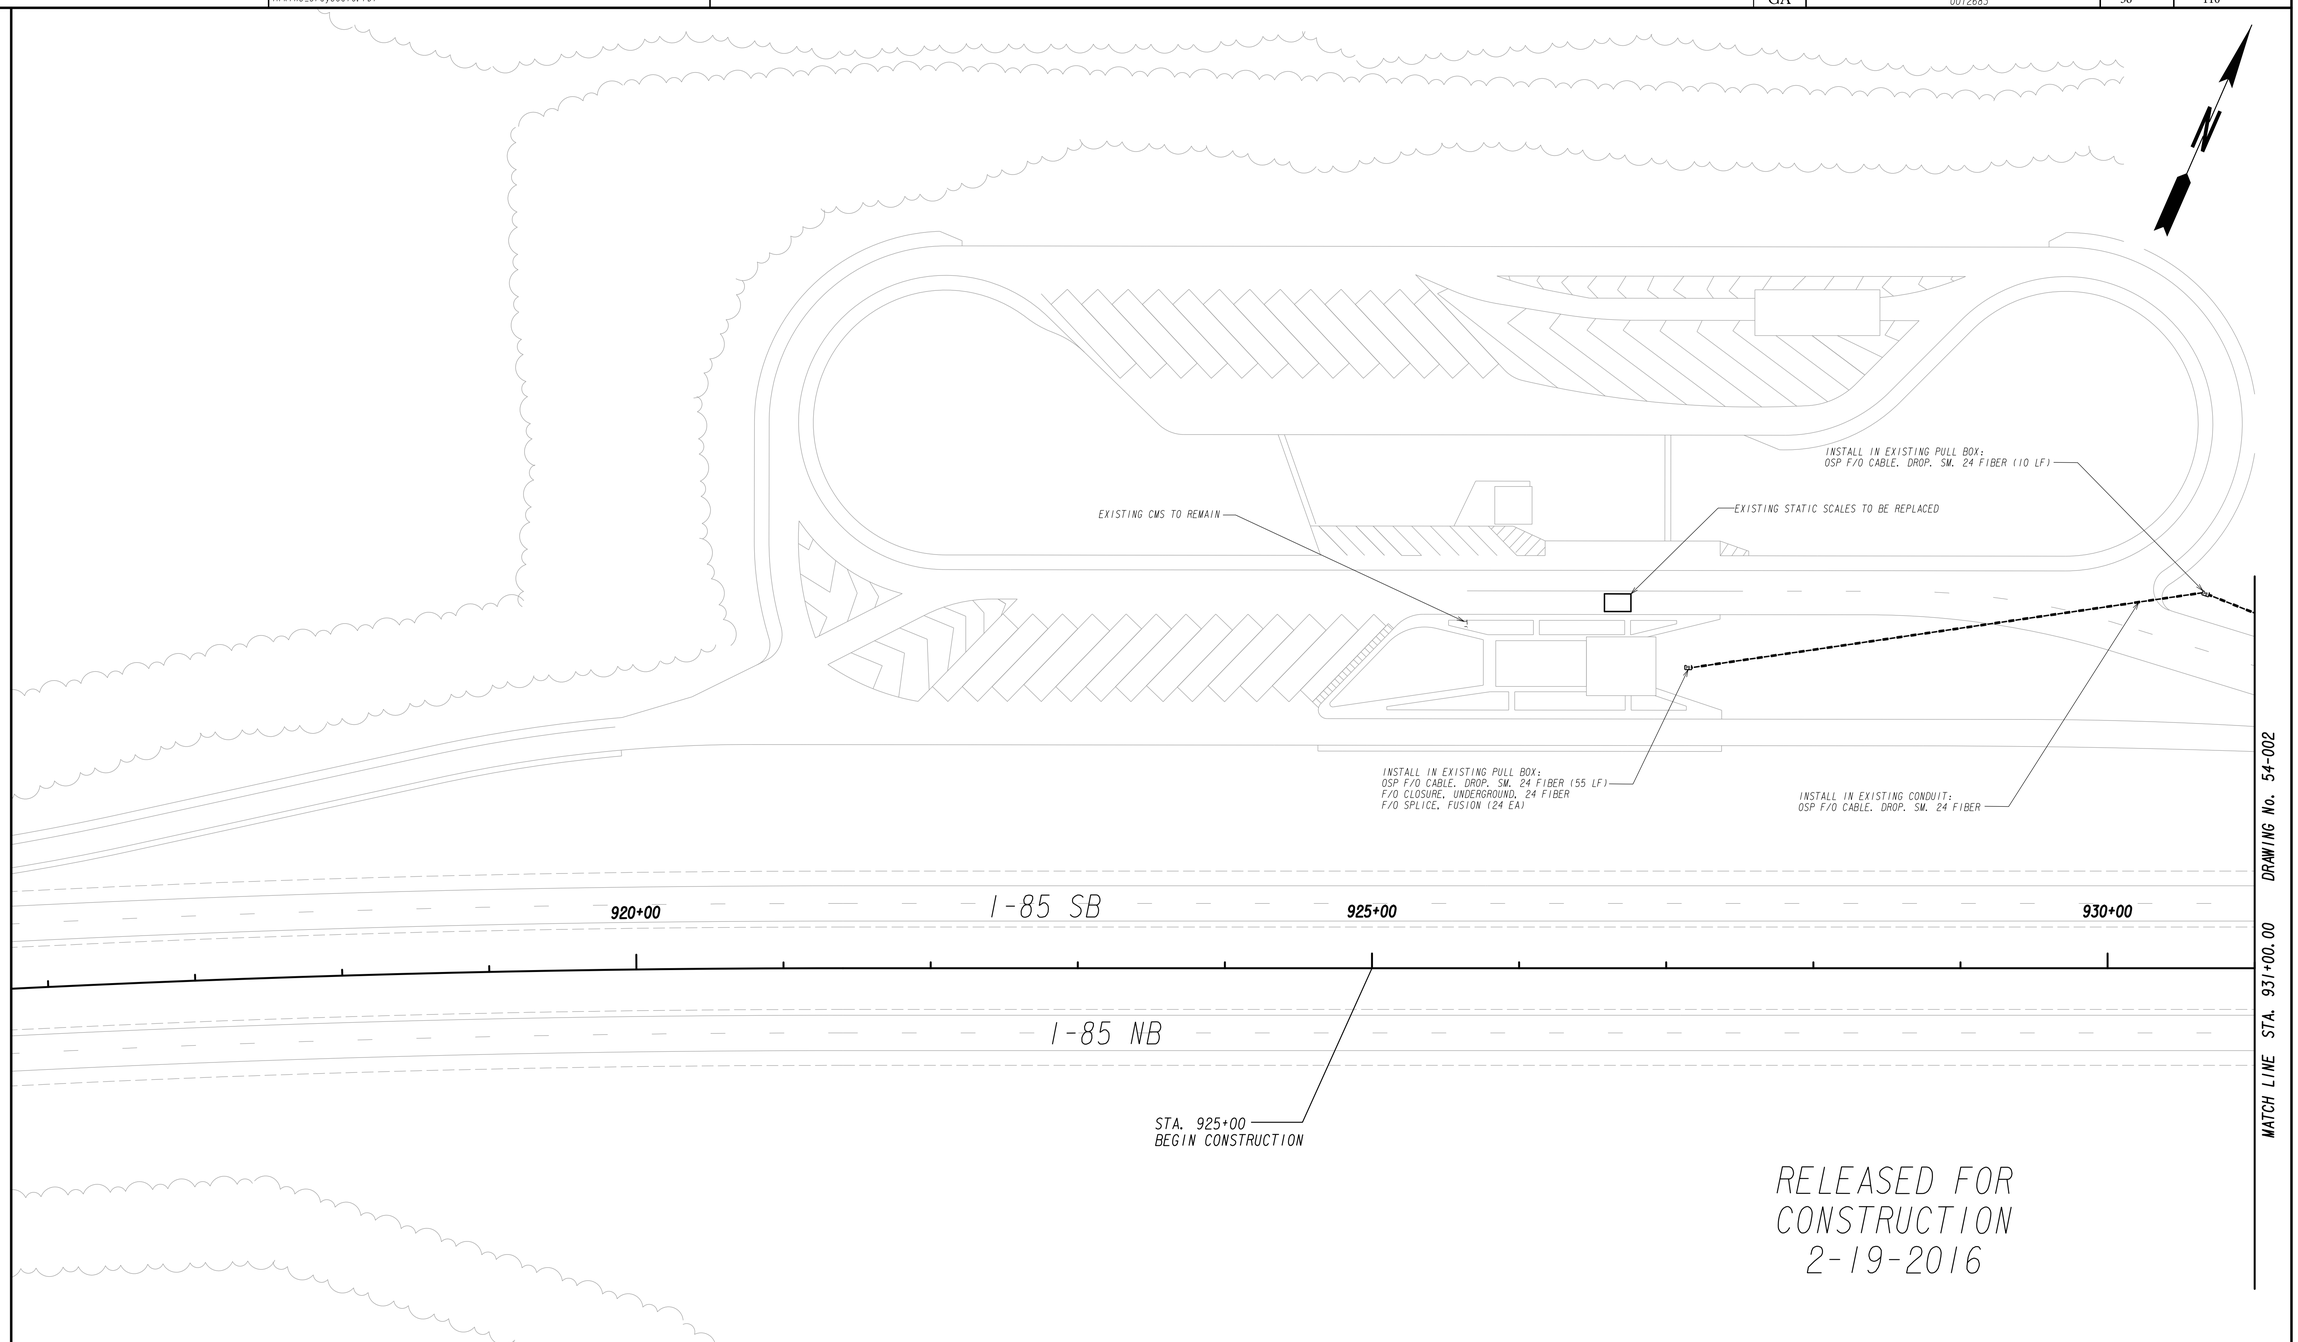

Brooks-Berry-Haynie

ATKINS

GEORGIA
DEPARTMENT OF TRANSPORTATION

SCALE IN FEET
0 50 100 200

REVISION DATES

STATE OF GEORGIA
DEPARTMENT OF TRANSPORTATION

OFFICE: INNOVATIVE PROGRAM DELIVERY

BMP LOCATION DETAILS
WEIGH IN MOTION - PHASE C
FRANKLIN COUNTY #2
BEGIN WORK TO STA. 931+00

DRAWING No. 54-001

12/14/2012 GPLN