RELEASED FOR CONSTRUCTION APRIL 29, 2016

COUNTY	PROJECT NUMBER	SHEET NO.	TOTAL SHEETS
CHATHAM	P.I. 0012722		

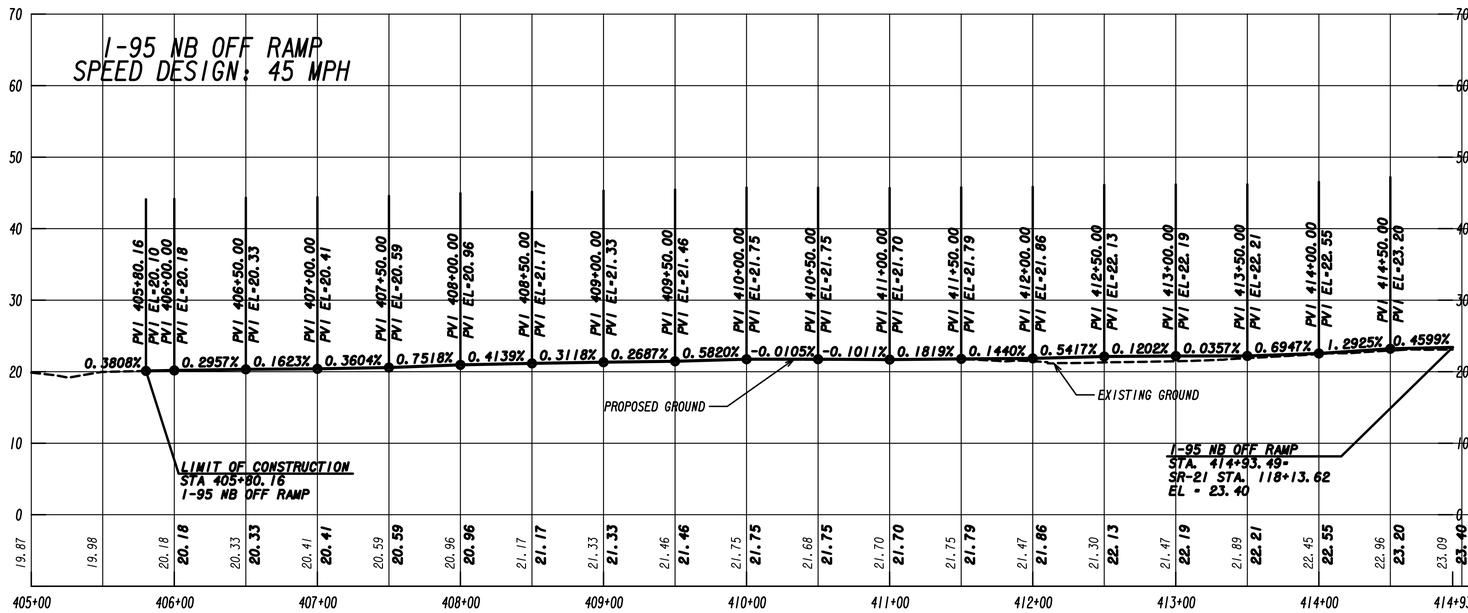

Wolverton & Associates
Consulting Engineers + Land Surveyors
6745 Sugarloaf Parkway Suite 100 Duluth, Georgia 30097
Phone (770) 447-8999 Fax (770) 447-9070
www.wolvertonassoc.com

SCALE: 1" = 10' VERT.
1" = 50' HORIZ.

REVISION DATES

STATE OF GEORGIA
DEPARTMENT OF TRANSPORTATION
OFFICE: INNOVATIVE DELIVERY

CROSSROAD PROFILE

I-95 AT SR 21 DIVERGING
DIAMOND INTERCHANGE PROJECT

DRAWING No.
16-0001

12/14/2012 GPLN

0012722_16.dgn 5/9/2016 8:37:57 AM