DATE$$$	TIME$$$	$PRF8$	DGN	COUNTY	PROJECT NUMBER	SHEET NO.	TOTAL SHEETS
$USER$		$$PENTABLE$$	RELEASED FOR CONSTRUCTION APRIL 29, 2016	CHATHAM	P.I. 0012722		

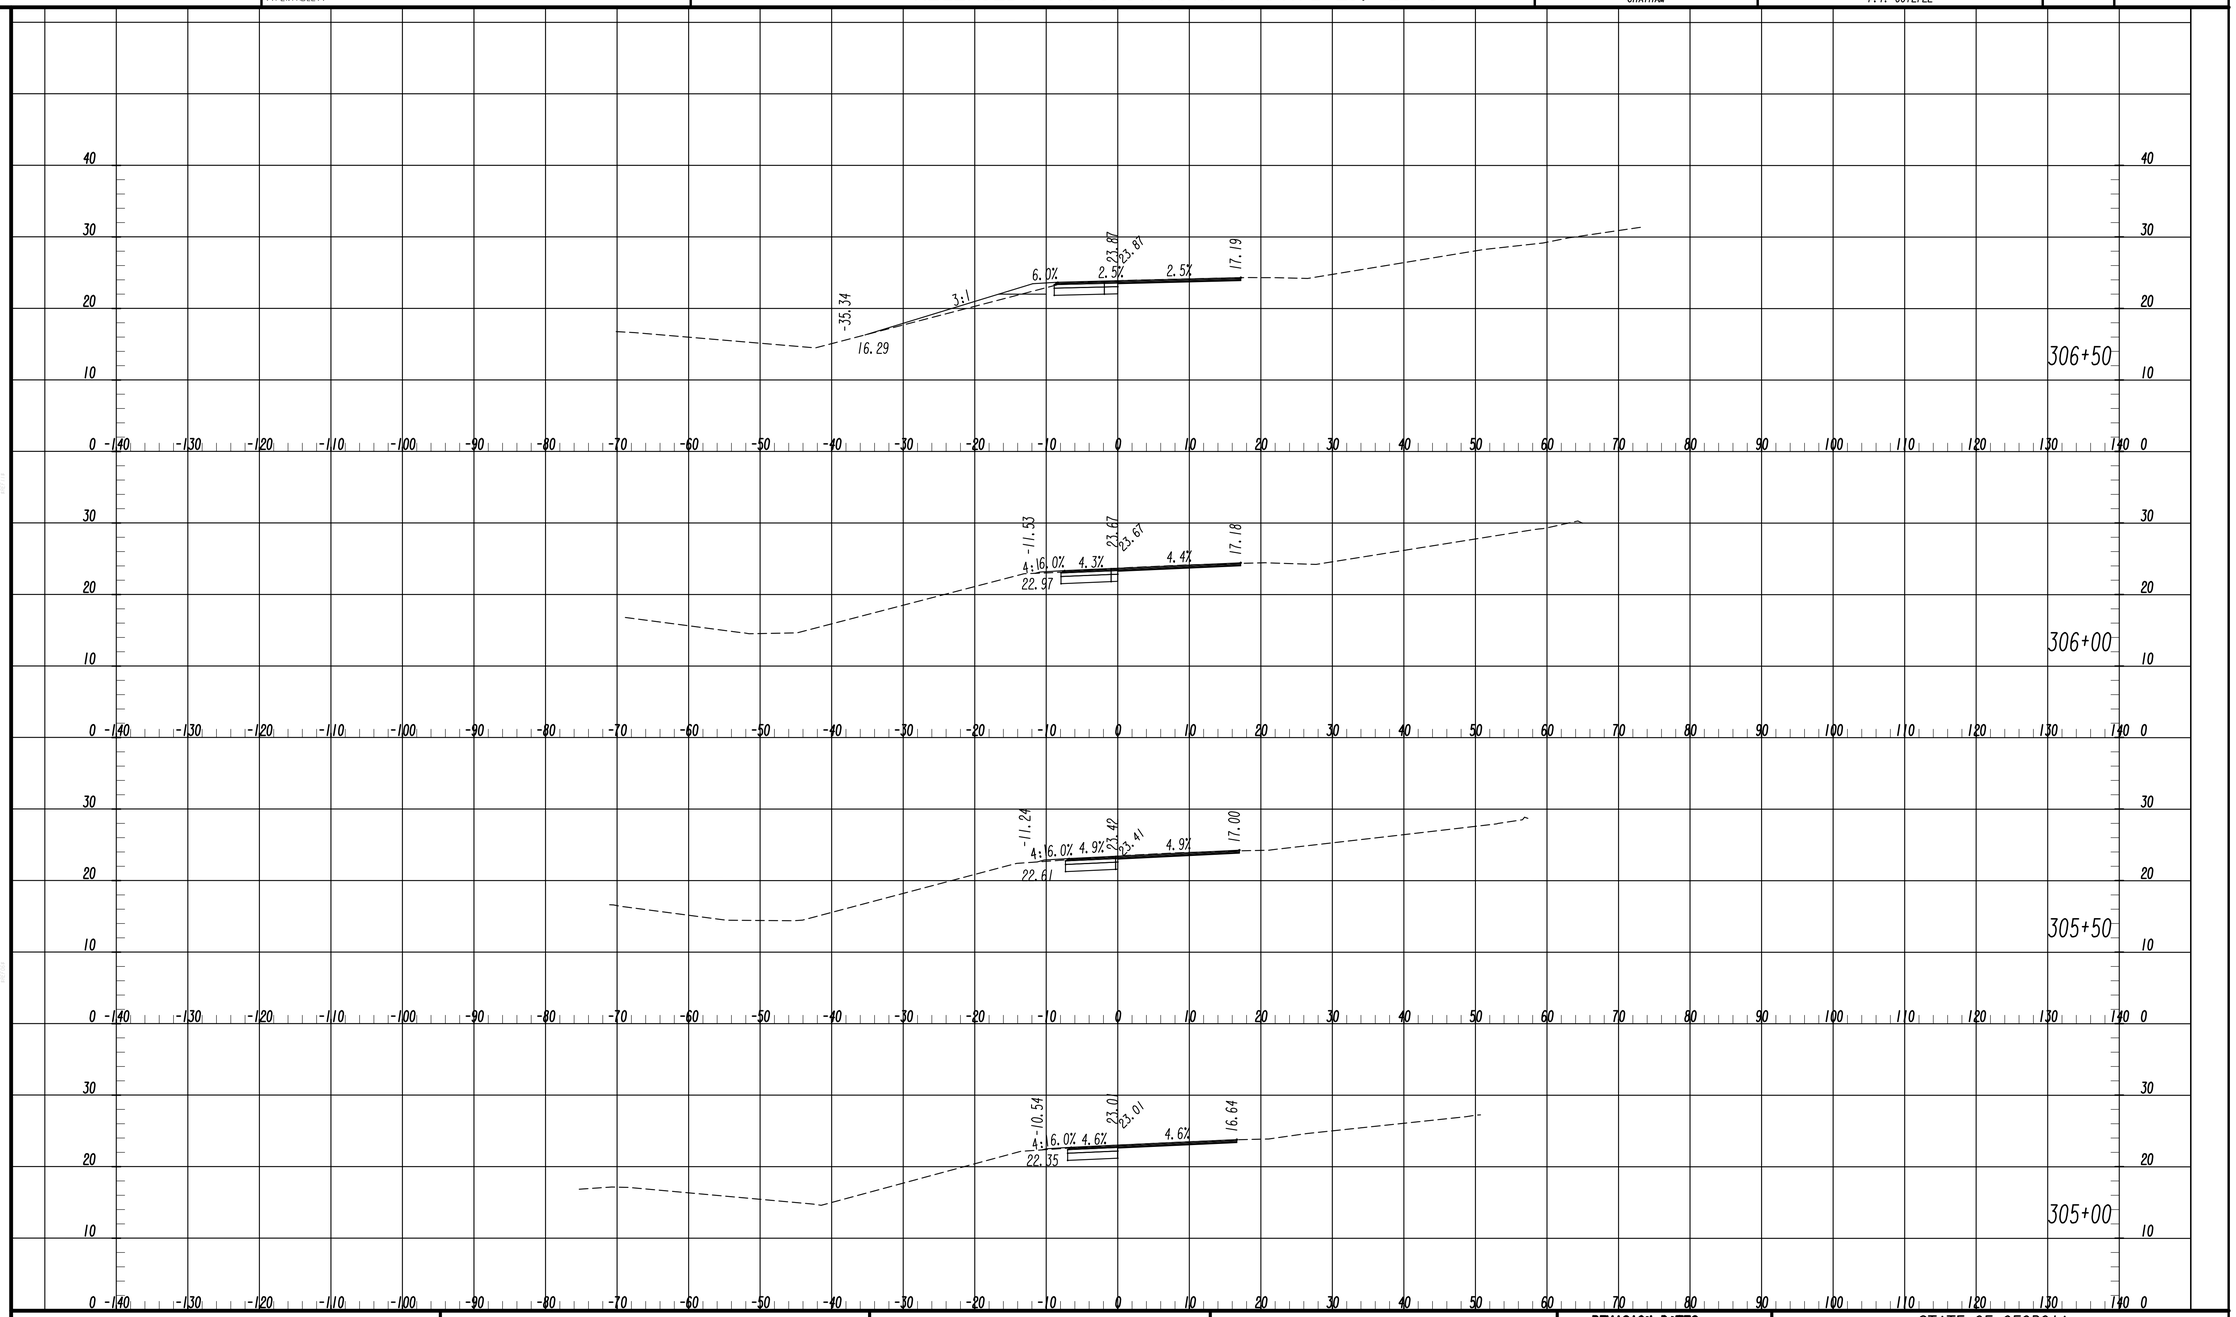

Wolverton & Associates
Consulting Engineers • Land Surveyors
6745 Sugarloaf Parkway - Suite 100 - Duluth, Georgia 30097
Phone (770) 447-9999 - Fax (770) 447-9070
www.wolverton-assoc.com

SCALE: 1" = 10' VERT.
1" = 10' HORIZ.

REVISION DATES		

STATE OF GEORGIA
DEPARTMENT OF TRANSPORTATION

OFFICE: INNOVATIVE DELIVERY

EARTHWORK CROSS SECTIONS
I-95 SB ON RAMP

I-95 AT SR 21 DIVERGING DIAMOND INTERCHANGE PROJECT

DRAWING No. 23-0019

12/14/2012 GPLN

0012722_23.dgn 5/9/2016 8:38:23 AM