DATE$$$ TIME$$$
$USER$
$PRF8$
$$PENTABLE$$
$DGN$

RELEASED FOR CONSTRUCTION APRIL 29, 2016

| COUNTY | PROJECT NUMBER | SHEET NO. | TOTAL SHEETS |
|---|---|---|---|
| CHATHAM | P.I. 0012722 | | |

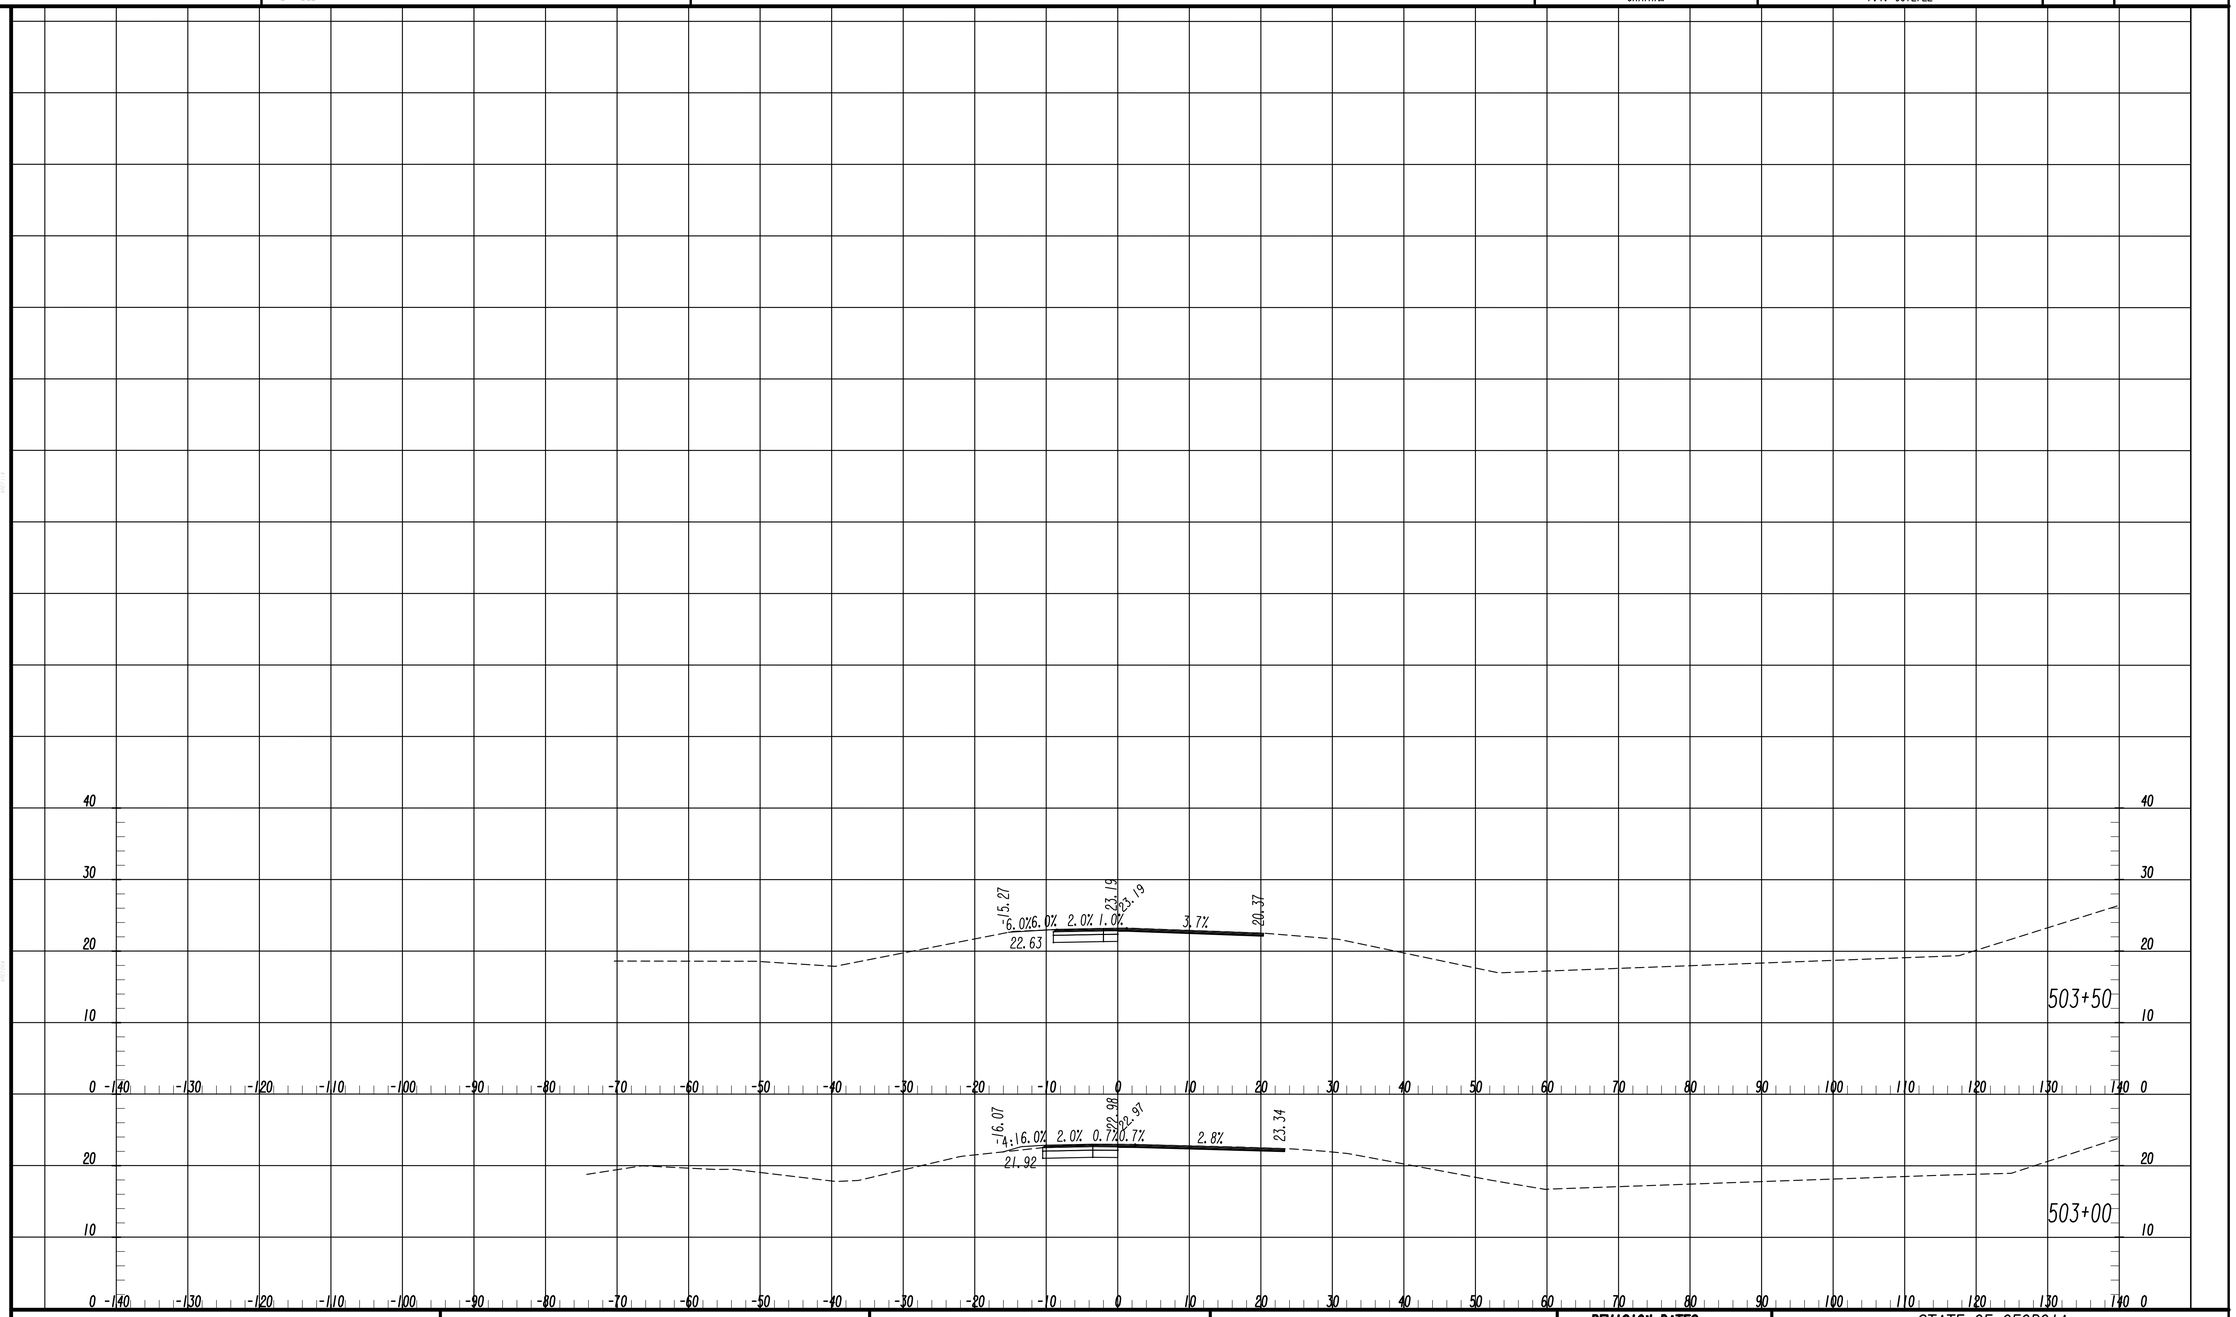


12/14/2012 GPLN

Wolverton & Associates
Consulting Engineers + Land Surveyors
6745 Sugarloaf Parkway Suite 100 Duluth, Georgia 30097
Phone (770) 447-8999 Fax (770) 447-9070
www.wolverton-assoc.com

SCALE: 1" = 10' VERT.
1" = 10' HORIZ.

REVISION DATES

STATE OF GEORGIA
DEPARTMENT OF TRANSPORTATION
OFFICE: INNOVATIVE DELIVERY

EARTHWORK CROSS SECTIONS
I-95 SB OFF RAMP
I-95 AT SR 21 DIVERGING
DIAMOND INTERCHANGE PROJECT

DRAWING No.
23-0031

0012722_23.dgn 5/9/2016 8:38:37 AM