01-MAR-2016 13:54	TIME$$$	$PRF8$	R:\14877I\DGN\Final\20160205\25-002.dgn	RELEASED FOR CONSTRUCTION APRIL 29, 2016	COUNTY	PROJECT NUMBER	SHEET NO.	TOTAL SHEETS
bbrooks		8825Full.pen			CHATHAM	P.I. 0012722		

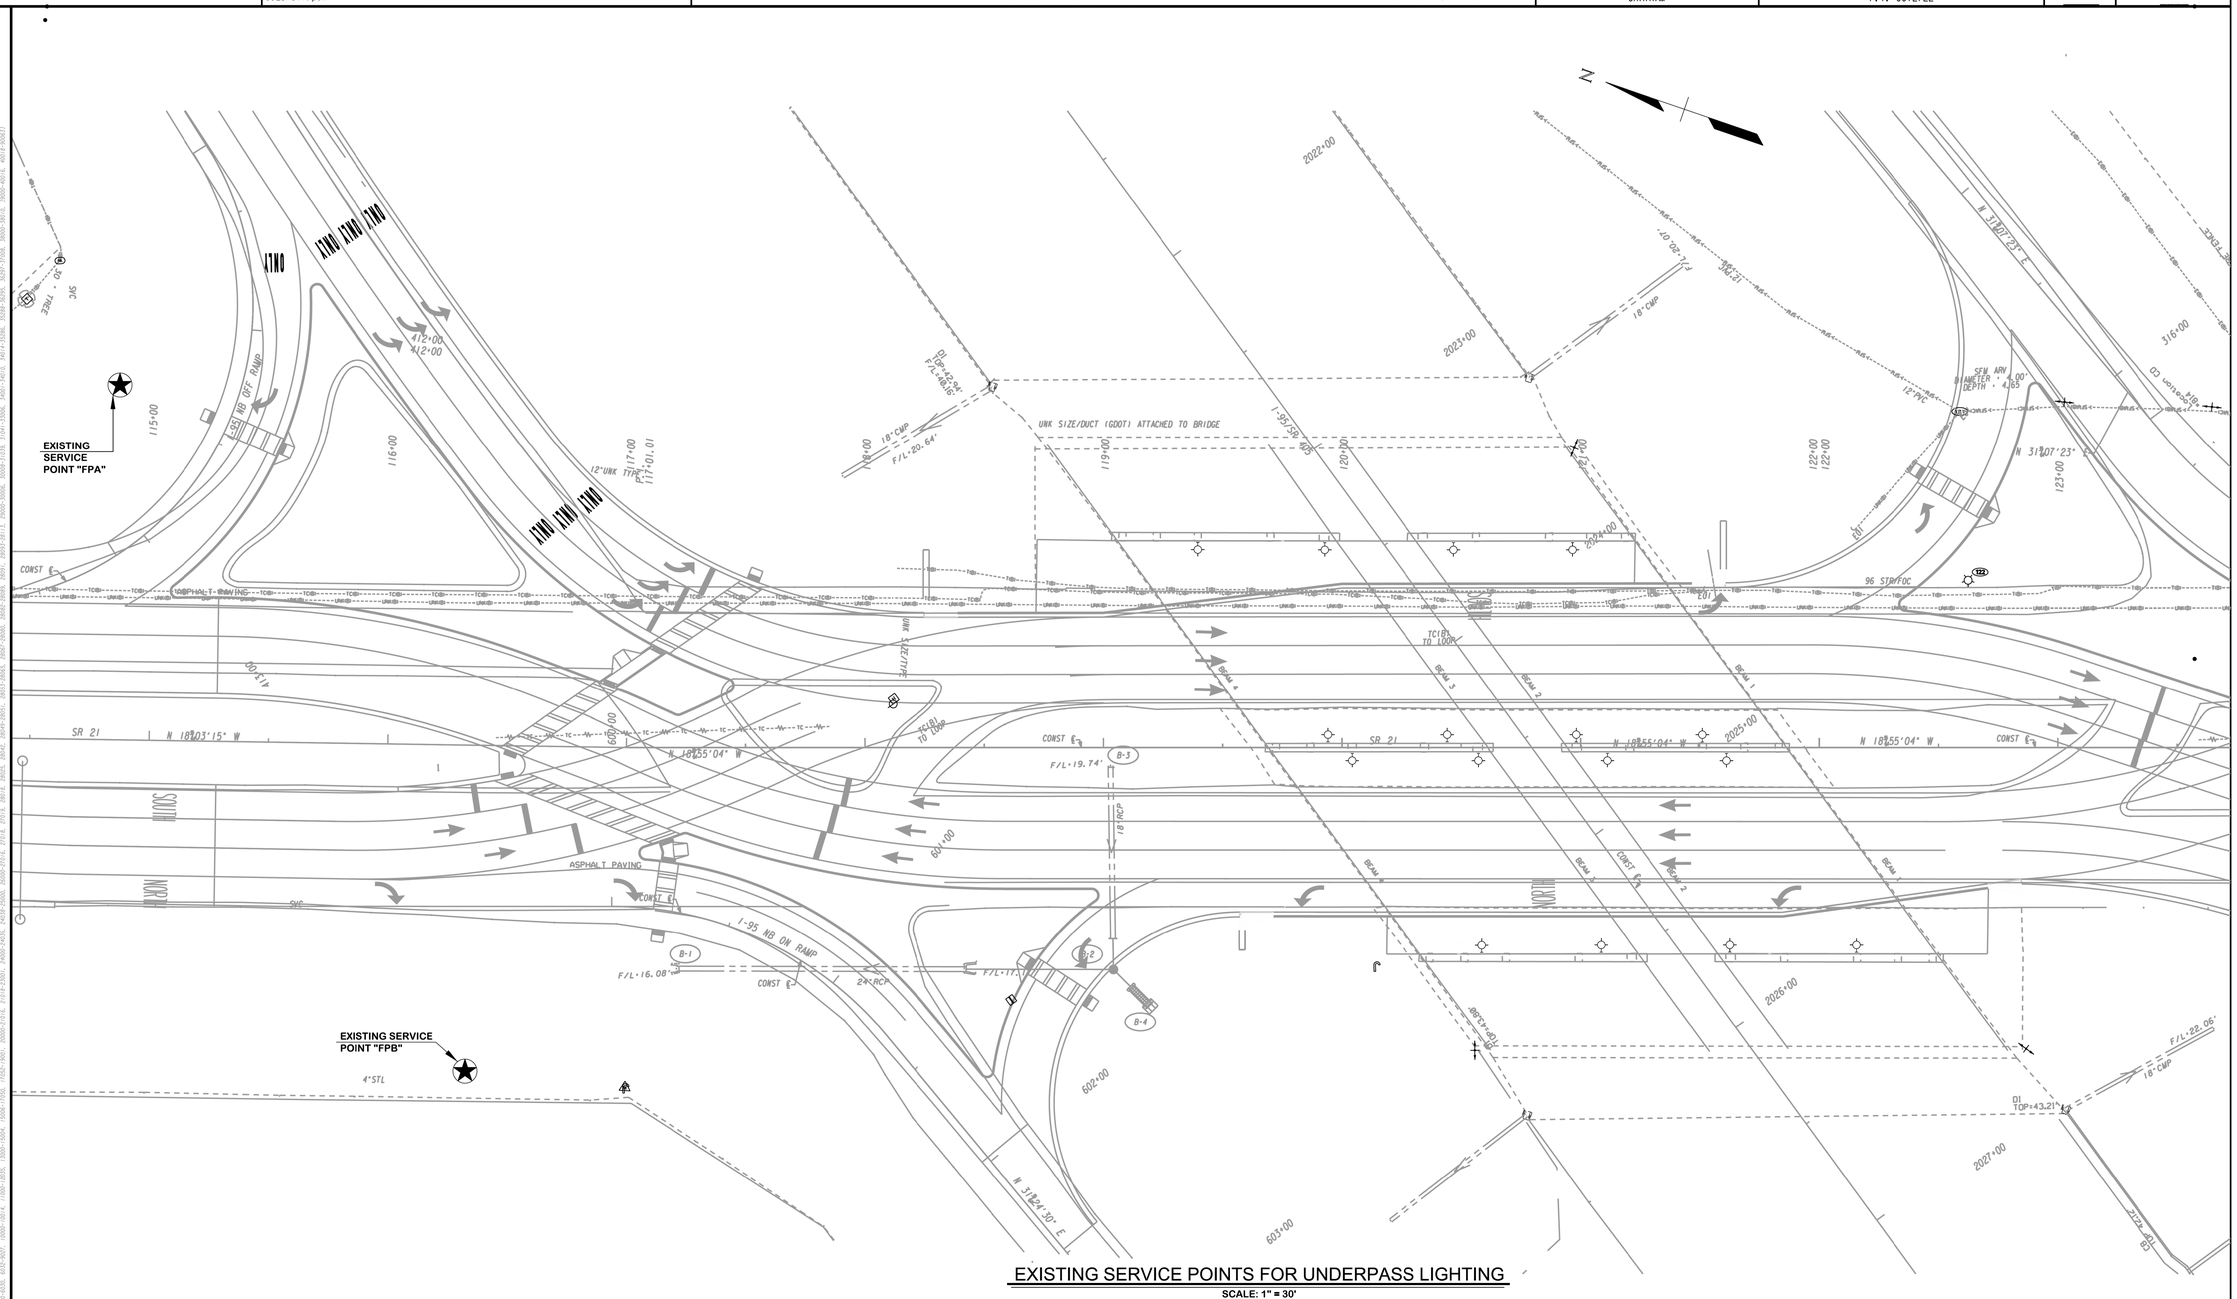

EXISTING SERVICE POINTS FOR UNDERPASS LIGHTING

PROPERTY AND EXISTING R/W LINE	
REQUIRED R/W LINE	
CONSTRUCTION LIMITS	
EASEMENT FOR CONSTR & MAINTENANCE OF SLOPES	
EASEMENT FOR CONSTR OF SLOPES	
EASEMENT FOR CONSTR OF DRIVES	

BEGIN LIMIT OF ACCESS.....BLA
END LIMIT OF ACCESS.....ELA
LIMIT OF ACCESS
REQ'D R/W & LIMIT OF ACCESS

Wolverton & Associates
Consulting Engineers + Land Surveyors
6745 Sugarloaf Parkway - Suite 100 - Duluth, Georgia 30097
Phone: (770) 447-9999 - Fax: (770) 447-9072
www.wolverton-assoc.com

SCALE IN FEET
0 30 60 120

REVISION DATES

STATE OF GEORGIA
DEPARTMENT OF TRANSPORTATION
OFFICE: INNOVATIVE DELIVERY

LIGHTING PLANS

I-95 AT SR 21 DIVERGING DIAMOND INTERCHANGE PROJECT

DRAWING No. 25-002

12/14/2012 GPLN

0012722_25.dgn 5/9/2016 10:02:11 AM