STATE	PROJECT NUMBER	SHEET NO.	TOTAL SHEETS
GA.	0012722		

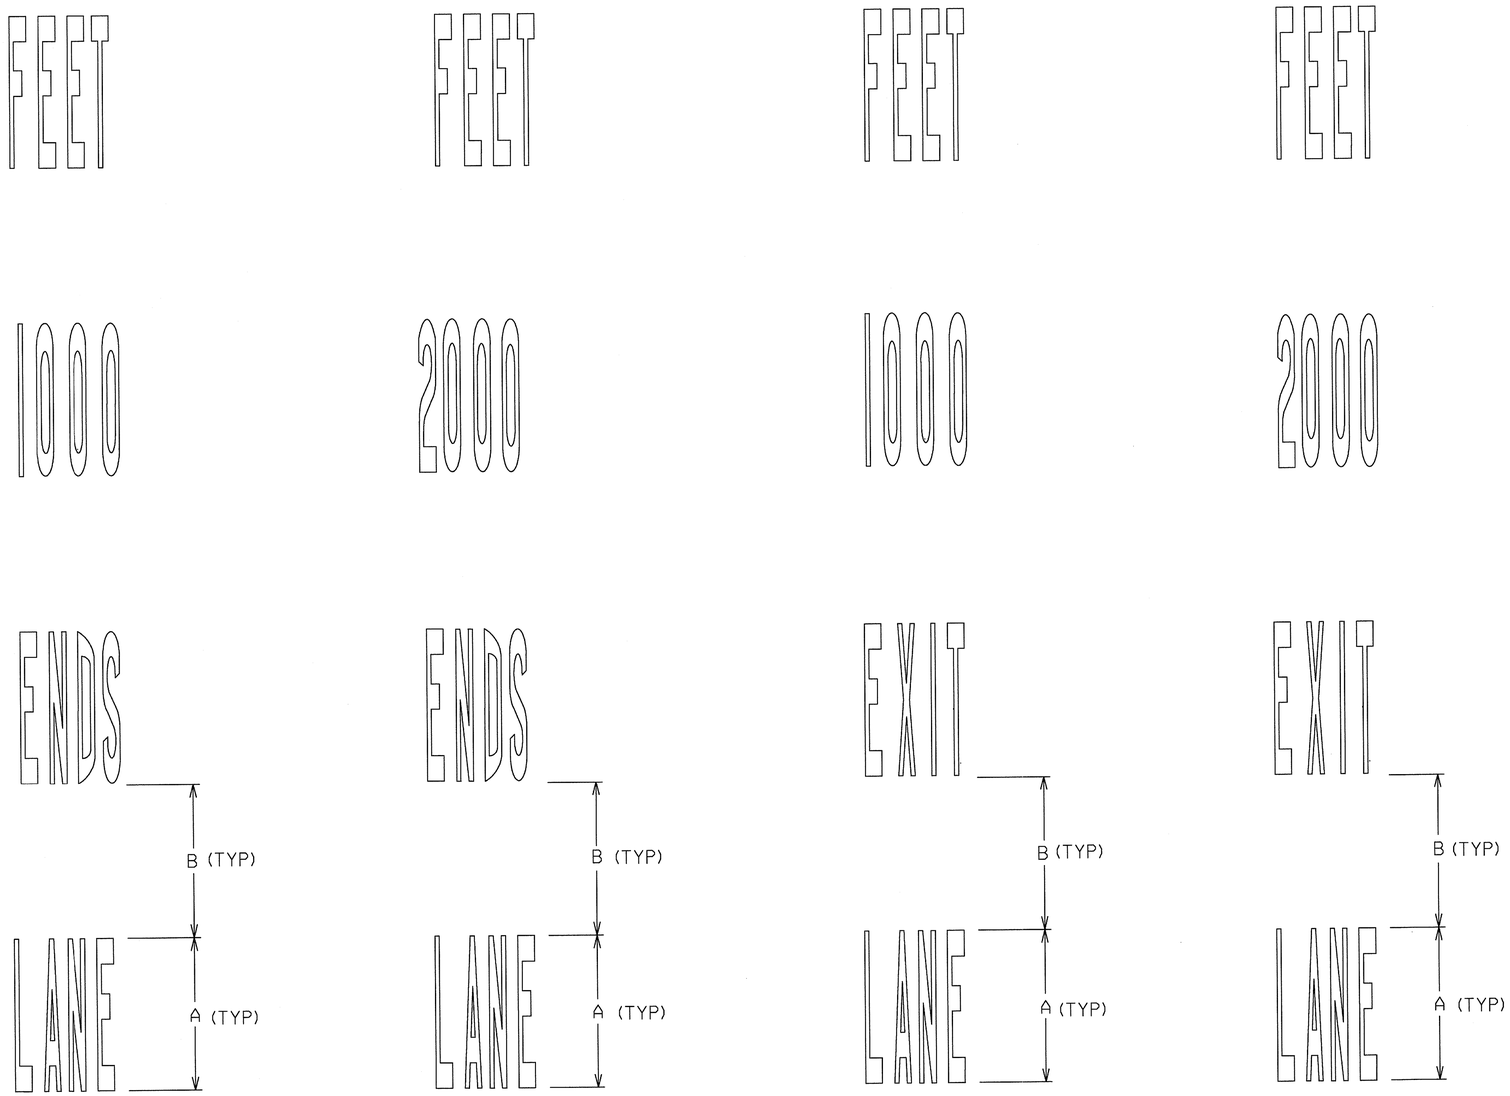

TYPE 10
AREA = 143.2 FT^2

TYPE 11
AREA = 148.5 FT^2

TYPE 12
AREA = 130.8 FT^2

TYPE 13
AREA = 136.1 FT^2

SPEED LIMIT	DISTANCE (FEET)	
	A	B
35	8	80
45	8	80
55	12	120
65	12	120

DATE	REVISIONS

GEORGIA DEPARTMENT OF TRANSPORTATION
OFFICE OF TRAFFIC SAFETY & DESIGN

DETAILS OF
PAVEMENT MARKING WORDS
PLACEMENT

NO SCALE JANUARY 2000

DRAWING No. 40-0030

T-13C

PCBDTB

0012722_40.dgn 5/9/2016 8:45:20 AM