DATE$$$	TIME$$$	$PRF8$	DGN	COUNTY	PROJECT NUMBER	SHEET NO.	TOTAL SHEETS
$USER$		$$PENTABLE$$	RELEASED FOR CONSTRUCTION APRIL 29, 2016	CHATHAM	P.I. 0012722		

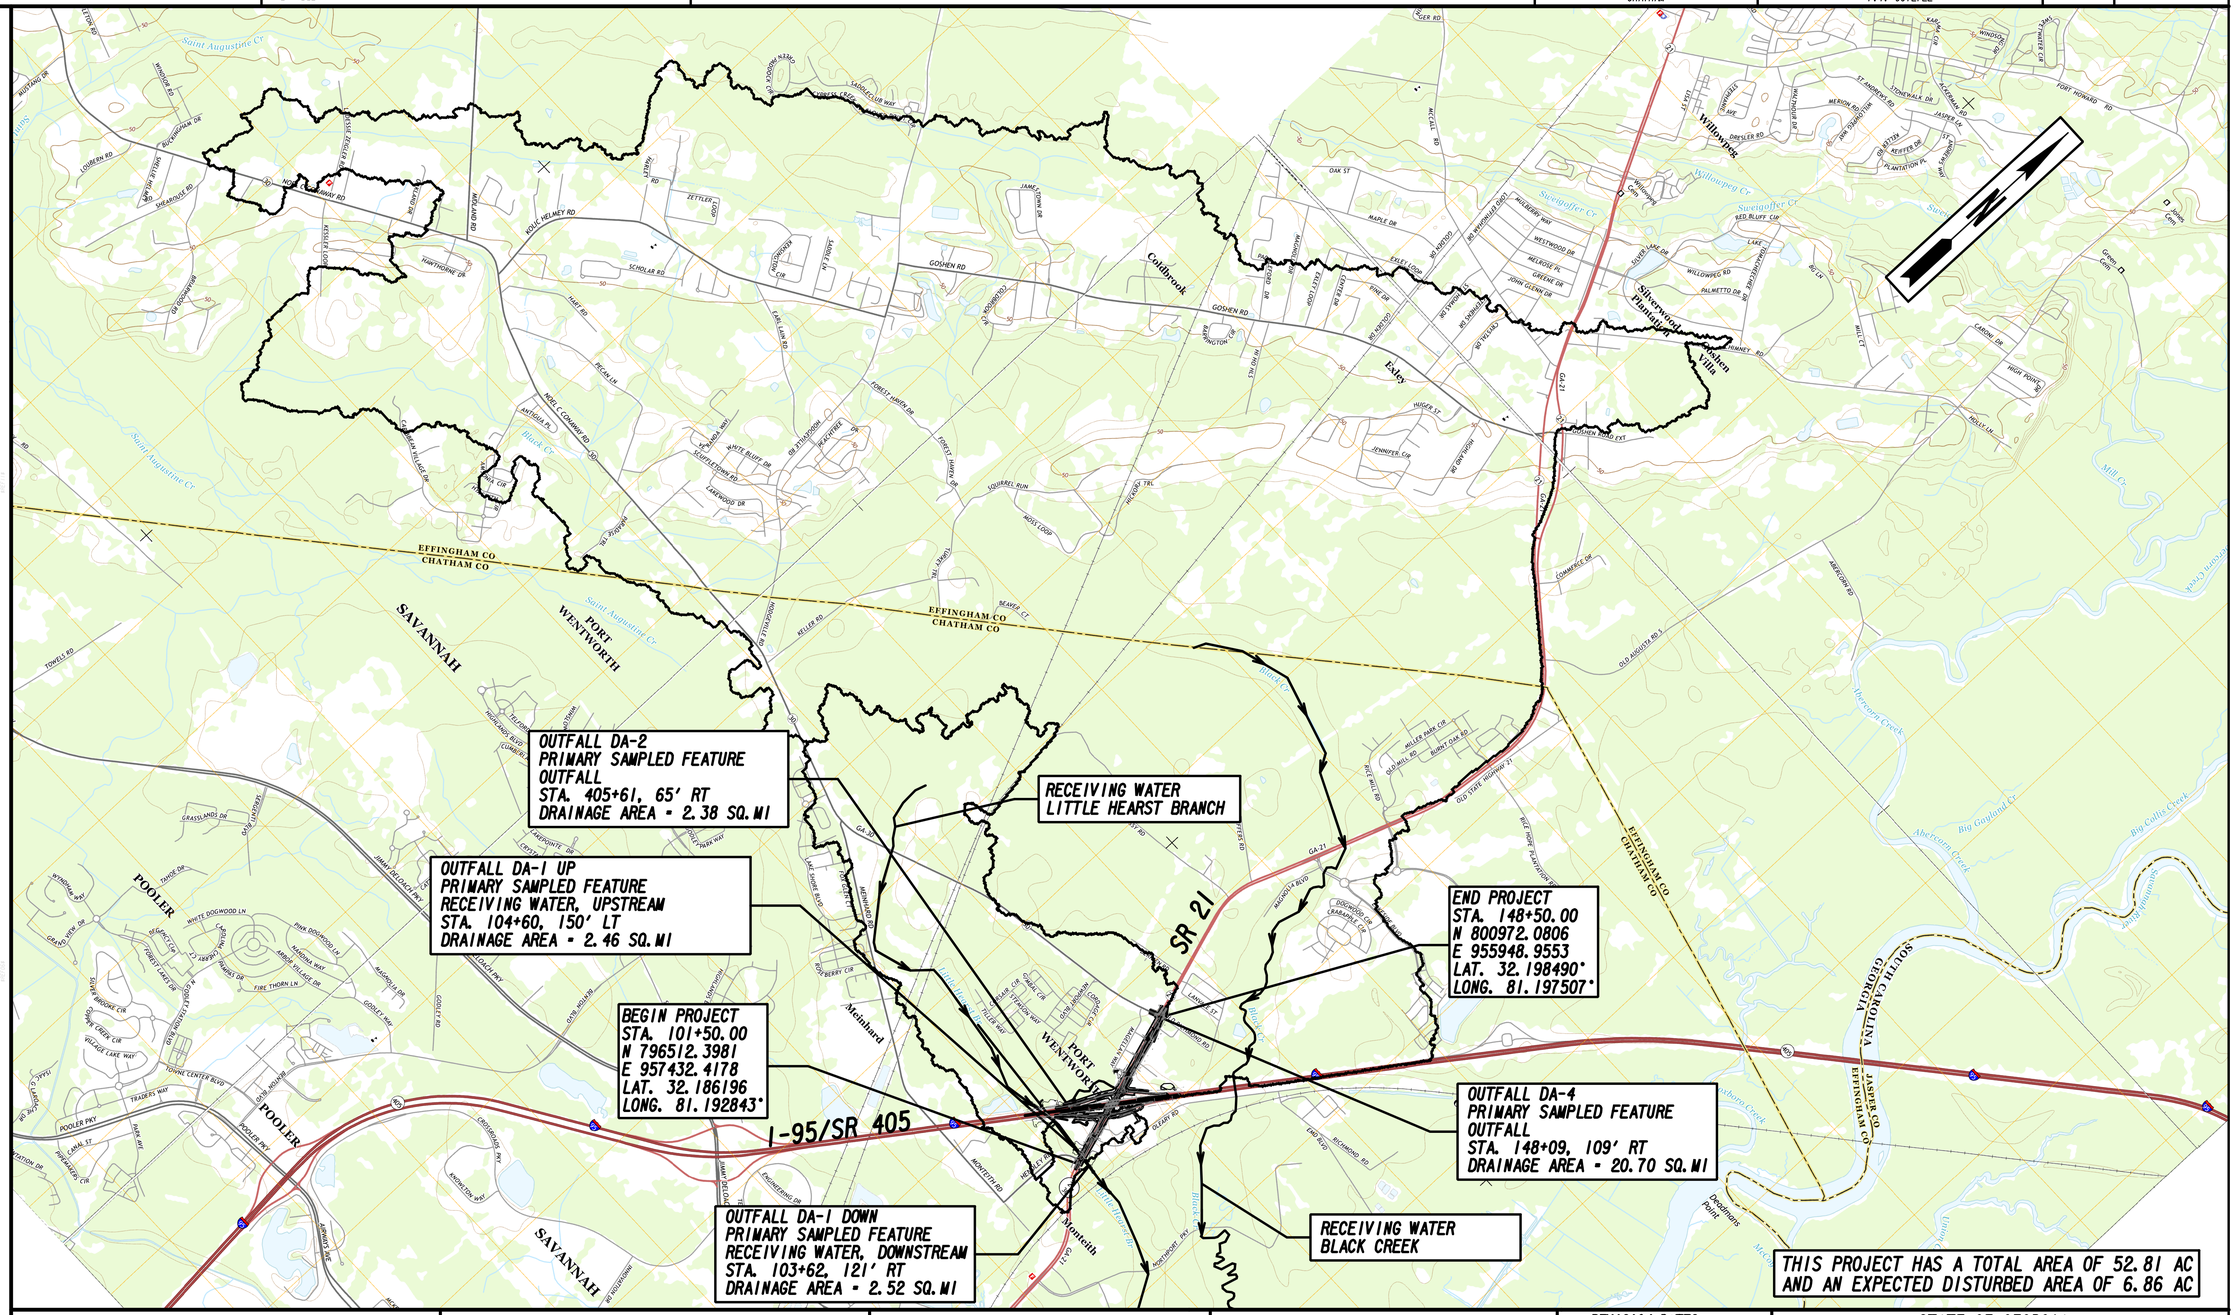

REVISION DATES		

GEORGIA REGISTERED No. PE35109 PROFESSIONAL ENGINEER CHRISTOPHER B. ROBINSON 12/14/12

Wolverton & Associates
Consulting Engineers + Land Surveyors
6745 Sugarloaf Parkway · Suite 100 · Duluth, Georgia 30097
Phone (770) 447-9999 · Fax (770) 447-9070
www.wolverton-assoc.com

SCALE IN FEET
0 2000 4000 8000

STATE OF GEORGIA
DEPARTMENT OF TRANSPORTATION
OFFICE: INNOVATIVE DELIVERY

WATERSHED MAP SITE MONITORING PLAN

I-95 AT SR 21 DIVERGING
DIAMOND INTERCHANGE PROJECT

DRAWING No. 55- 0001

12/14/2012 GPLN

0012722_55-0001.dgn 5/9/2016 9:32:37 AM