DATE$$$ TIME$$$ $PRF8$ DGN
$USER$ $$PENTABLE$$

RELEASED FOR CONSTRUCTION APRIL 29, 2016

COUNTY	PROJECT NUMBER	SHEET NO.	TOTAL SHEETS
CHATHAM	P.I. 0012722		

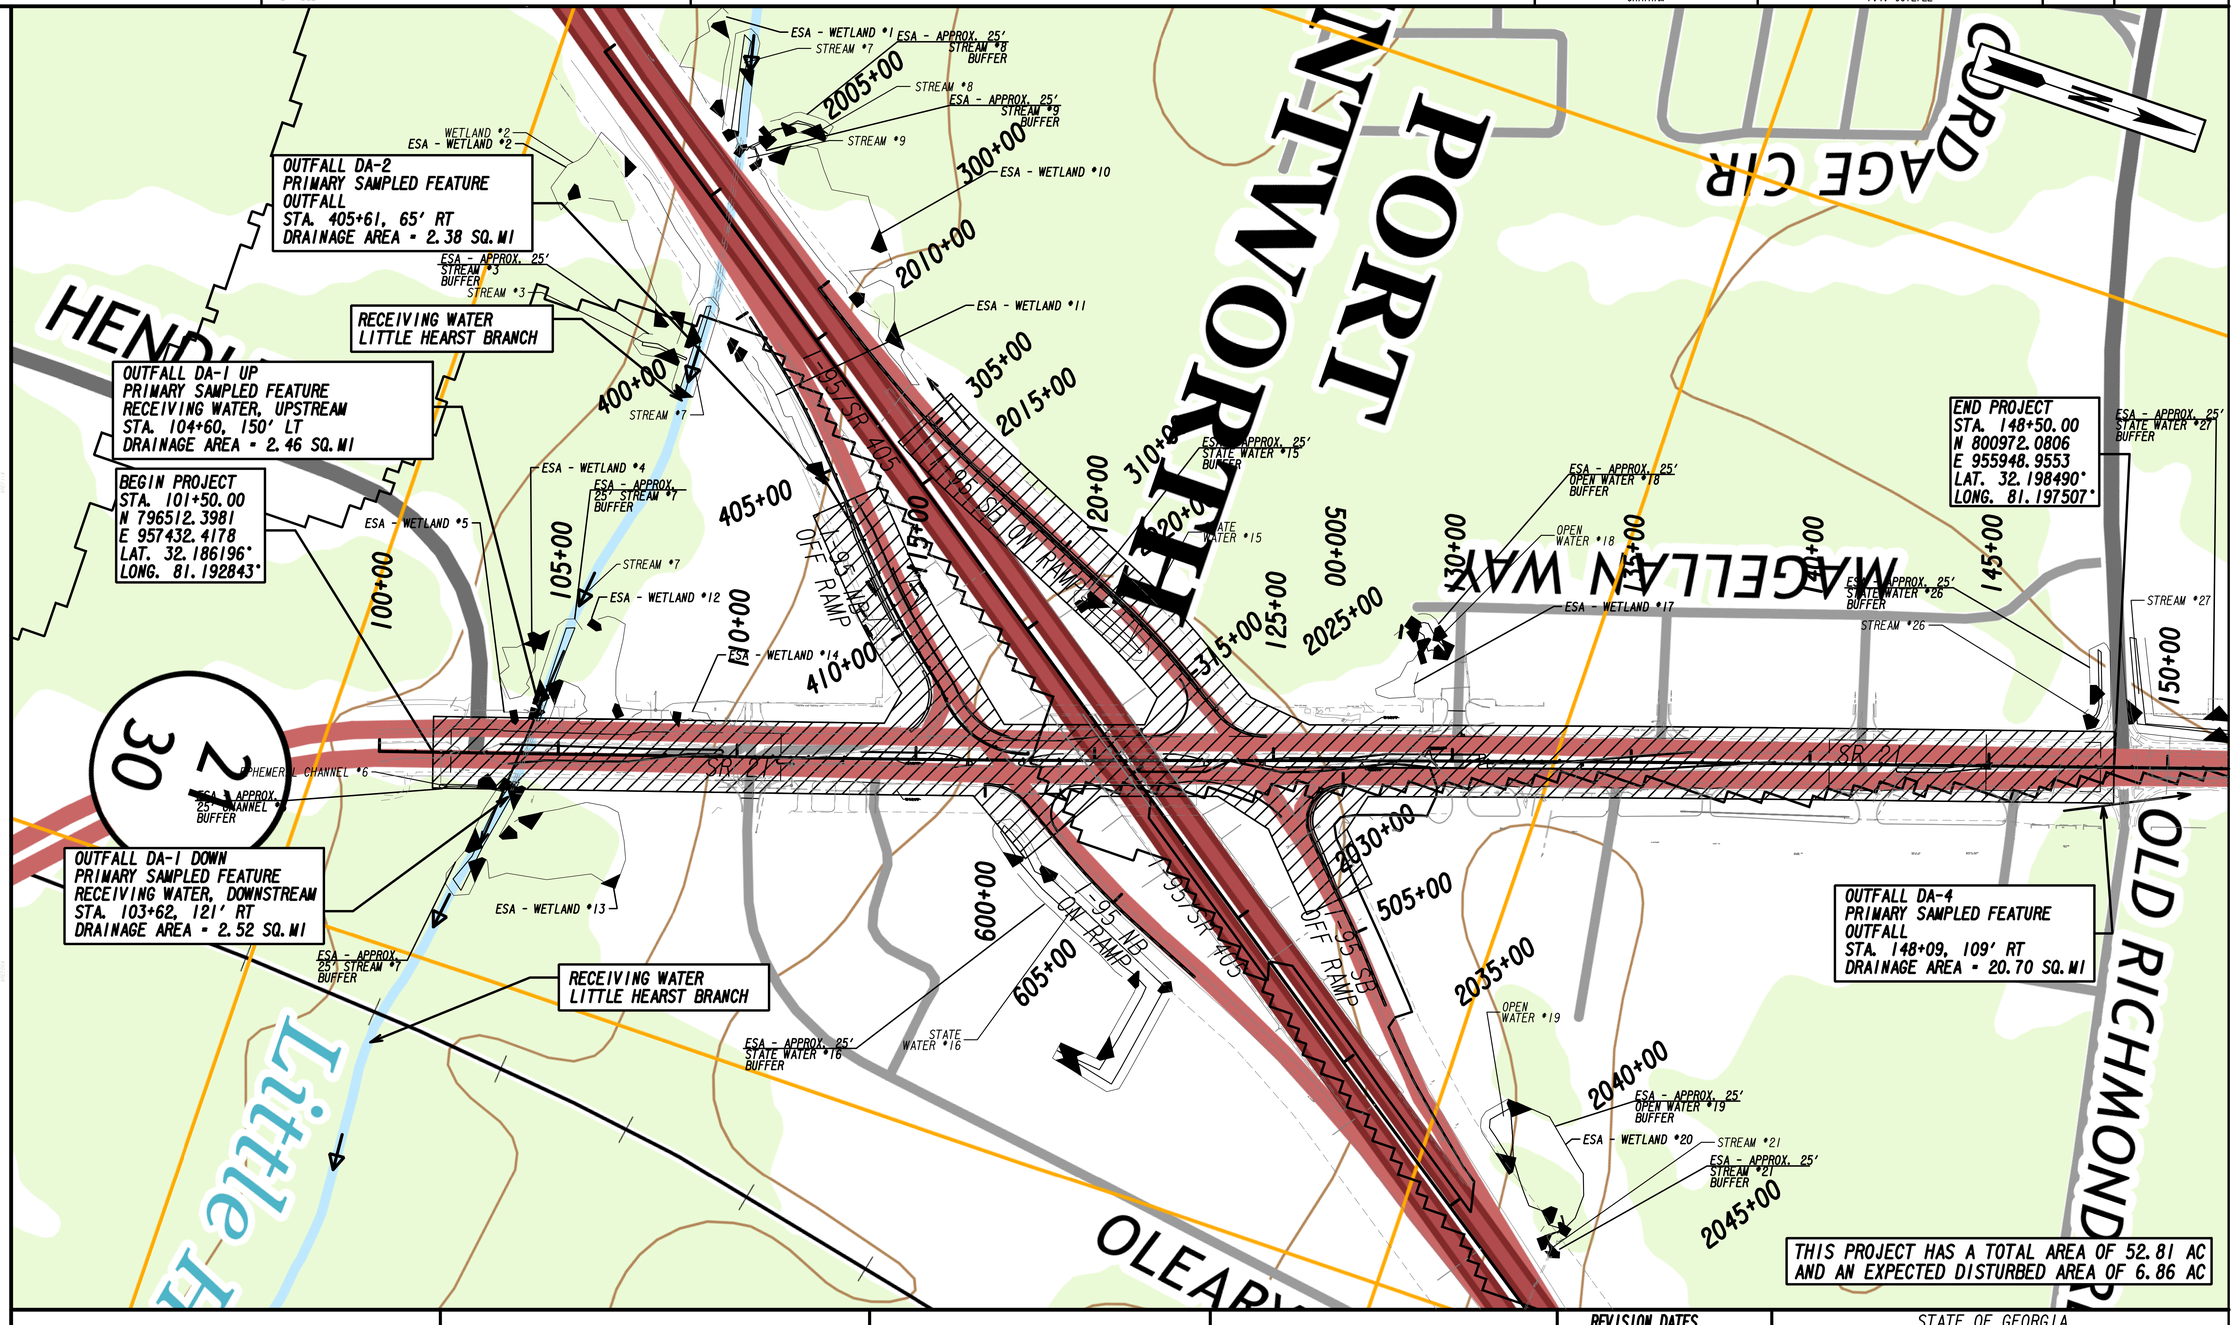

REVISION DATES		

GEORGIA REGISTERED No. PE35109 PROFESSIONAL ENGINEER CHRISTOPHER B. ROBINSON 12/14/12

Wolverton & Associates
Consulting Engineers + Land Surveyors
6745 Sugarloaf Parkway Suite 100 Duluth, Georgia 30097
Phone (770) 447-9999 Fax (770) 447-9070
www.wolvertonassoc.com

SCALE IN FEET
0 200 400 800

STATE OF GEORGIA
DEPARTMENT OF TRANSPORTATION
OFFICE: INNOVATIVE DELIVERY

WATERSHED MAP SITE MONITORING PLAN

I-95 AT SR 21 DIVERGING DIAMOND INTERCHANGE PROJECT

DRAWING No. 55-0002

12/14/2012 GPLN

0012722_55-0002.dgn 5/9/2016 9:33:00 AM