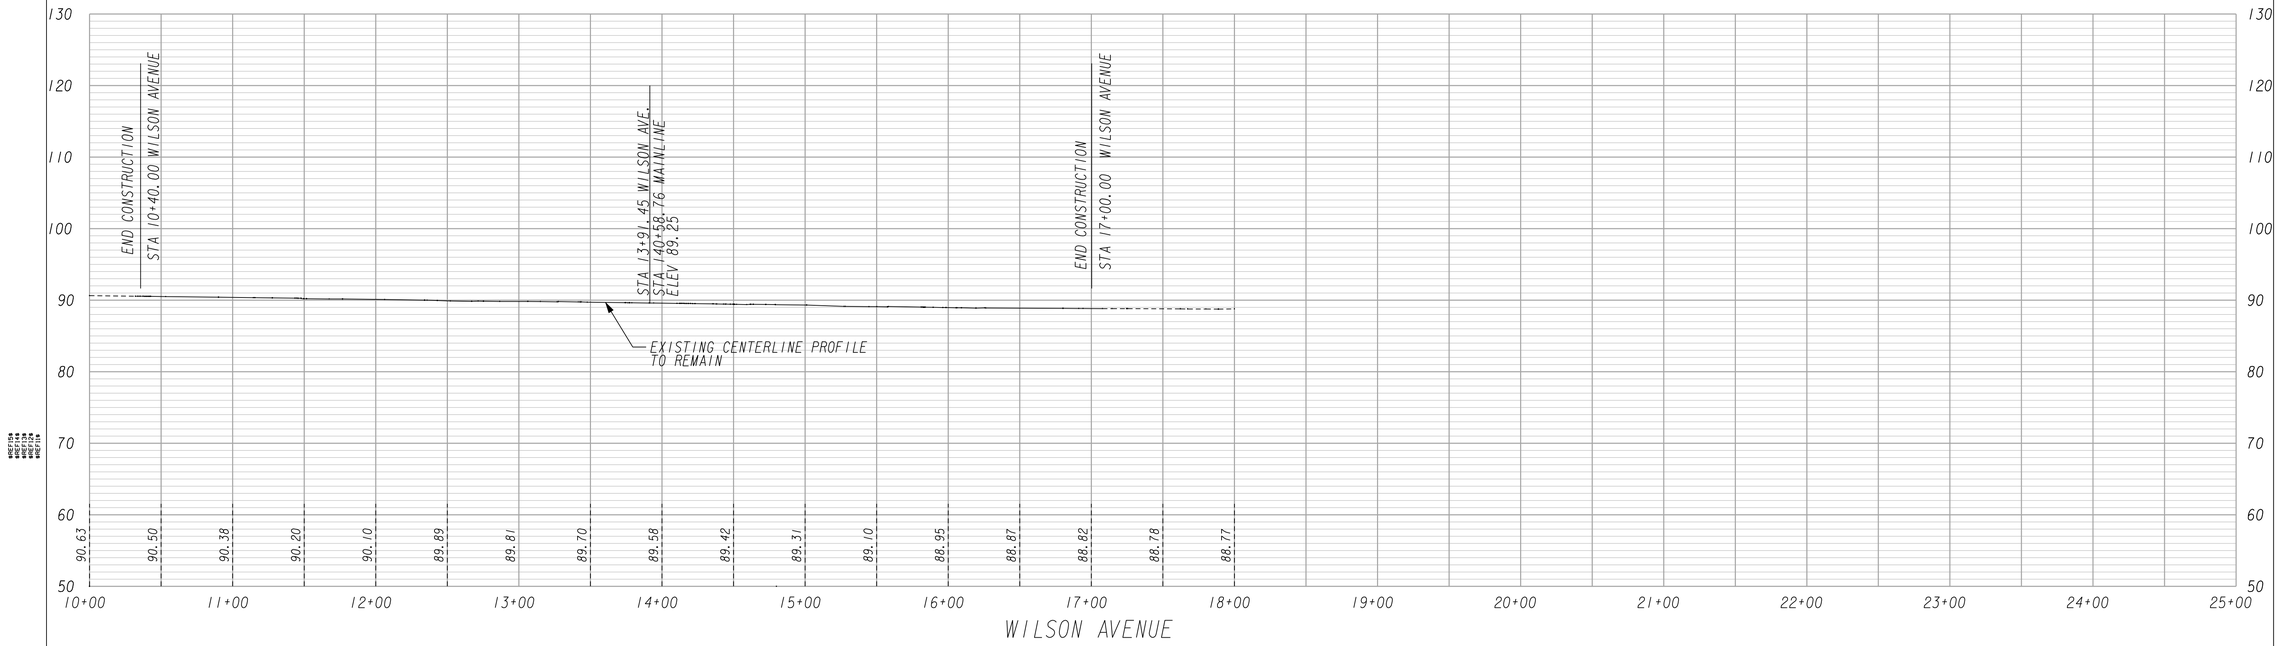

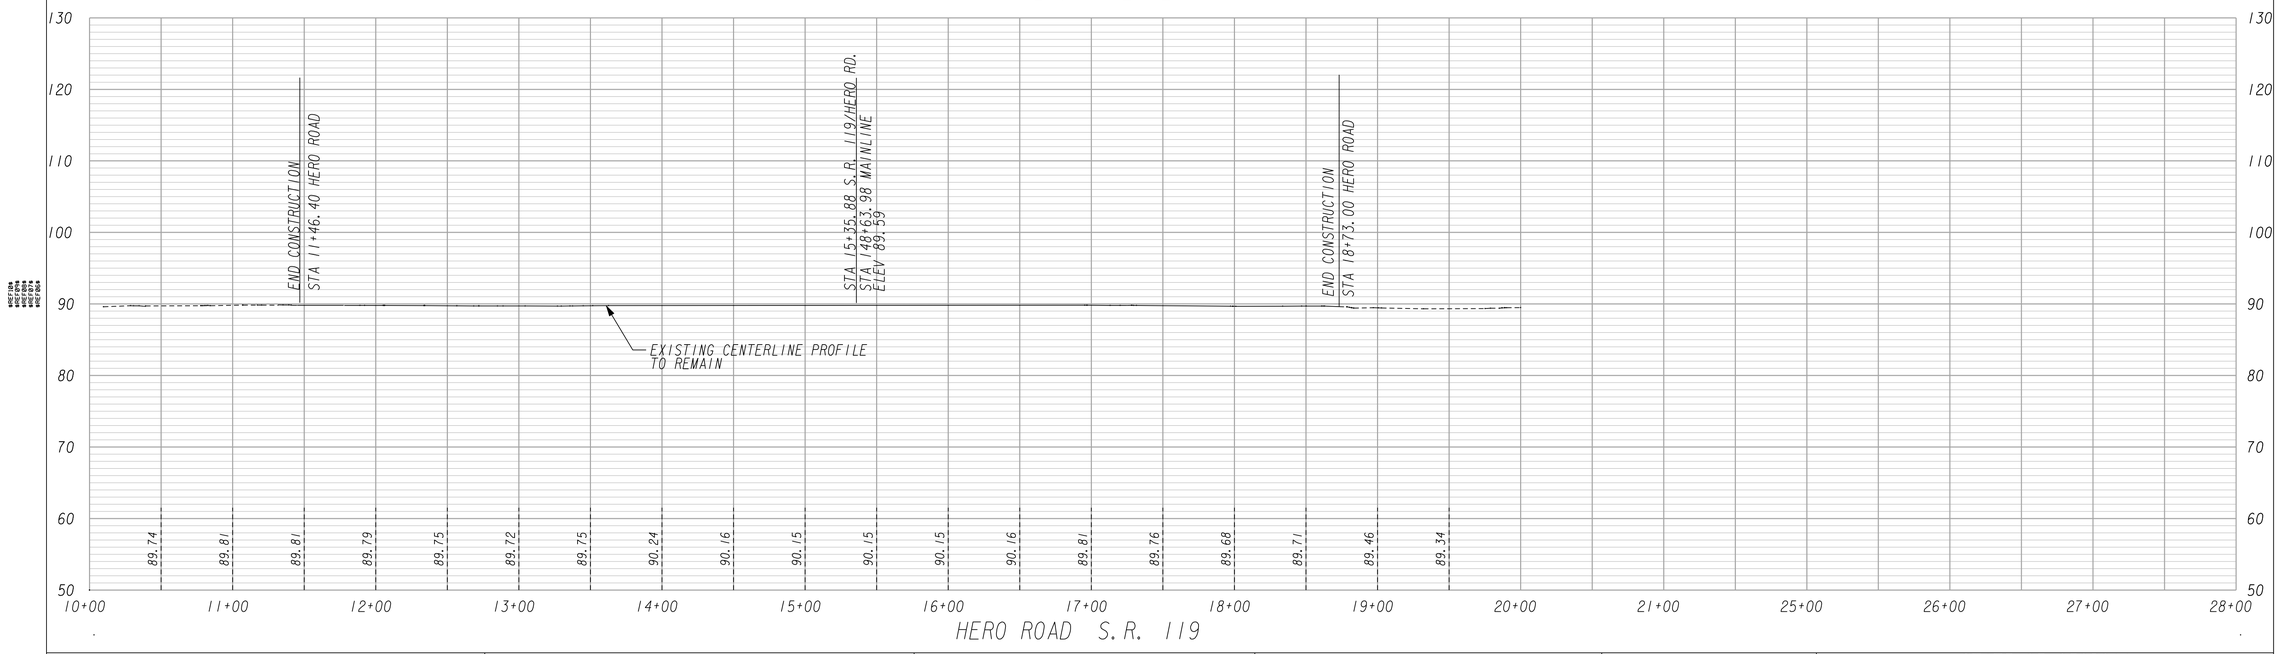

P.C. Simonton & Associates, Inc.
Consulting Engineers

HINESVILLE OFFICE
309 N. MAIN STREET
P.O. BOX 649
HINESVILLE, GA 31313
912-368-5212

GREENSBORO OFFICE
1050 PARKSIDE COMMONS
SUITE 101
GREENSBORO, GA 30642
706-454-0870

VERTICAL SCALE IN FEET
0 10 20 40

HORIZONTAL SCALE IN FEET
0 50 100 200

REVISION DATES		

STATE OF GEORGIA
DEPARTMENT OF TRANSPORTATION

OFFICE: PROGRAM DELIVERY

CROSSROAD PROFILE

WILSON AVENUE
HERO ROAD S.R. 119

DRAWING No.
16-004

3/1/2007 GR2EDG