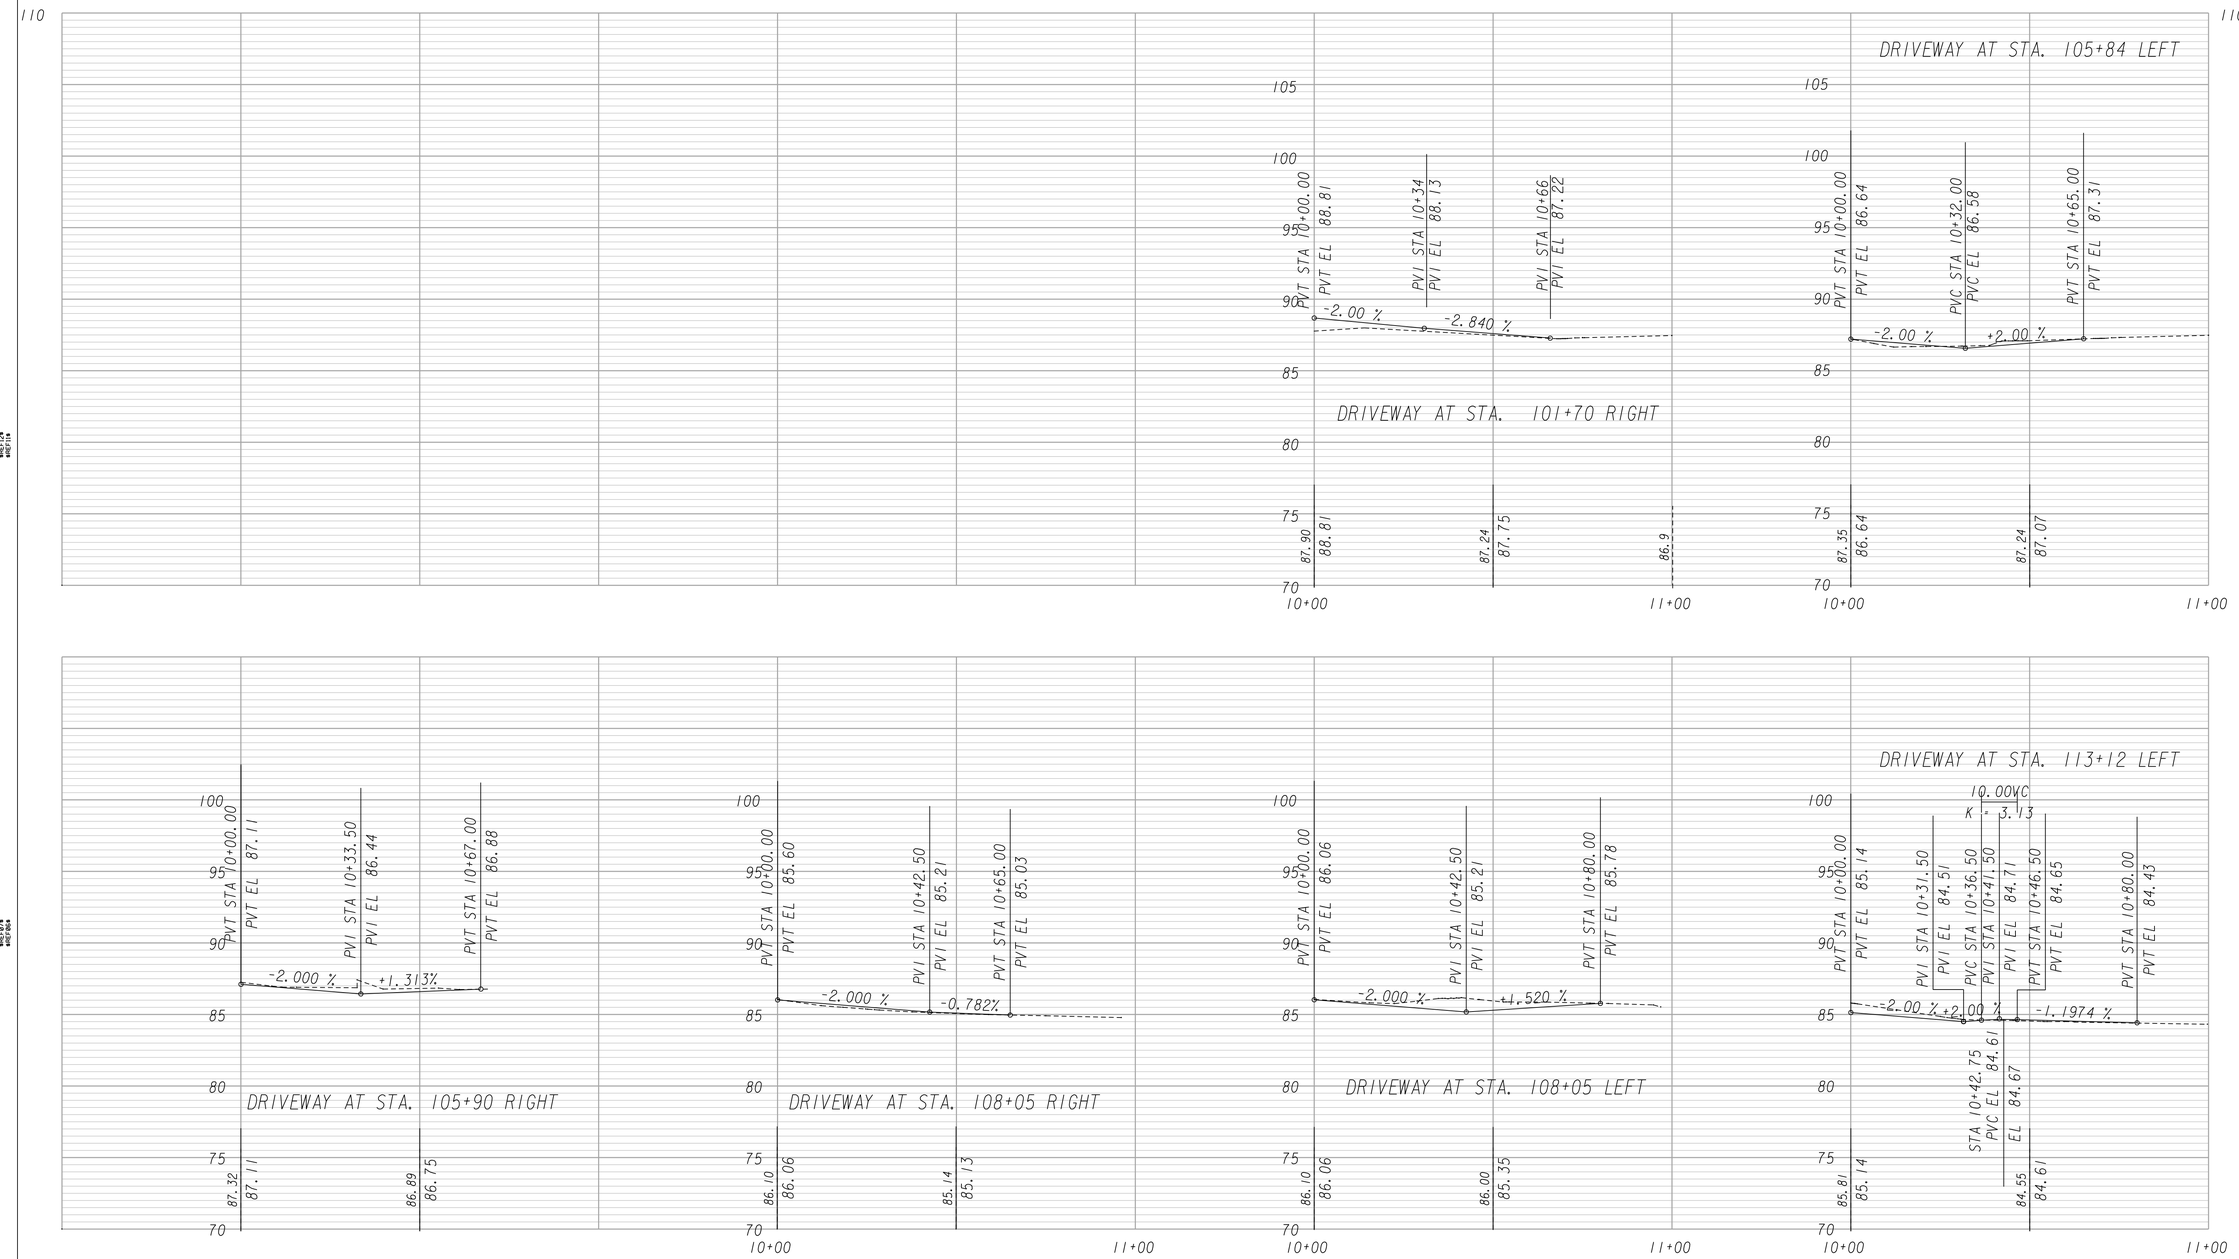

P.C. Simonton & Associates, Inc.
Consulting Engineers

HINESVILLE OFFICE
309 N. MAIN STREET
P.O. BOX 649
HINESVILLE, GA 31313
912-368-5212

GREENSBORO OFFICE
1050 PARKSIDE COMMONS
SUITE 101
GREENSBORO, GA 30642
706-454-0870

VERTICAL SCALE IN FEET
0 5 10 20

HORIZONTAL SCALE IN FEET
0 20 40 80

REVISION DATES

STATE OF GEORGIA
DEPARTMENT OF TRANSPORTATION

OFFICE:

DRIVEWAY PROFILE

VETERANS PARKWAY

DRAWING No.
17-001

3/1/2007 GR220E