8/12/2015 4:41:09 PM Plot file DGN
USER:Licensed C:\GDOT\GDOTROAD\tables\Gplotborder-half.tbl

STATE	PROJECT NUMBER	SHEET NO.	TOTAL SHEETS
GA		57	344

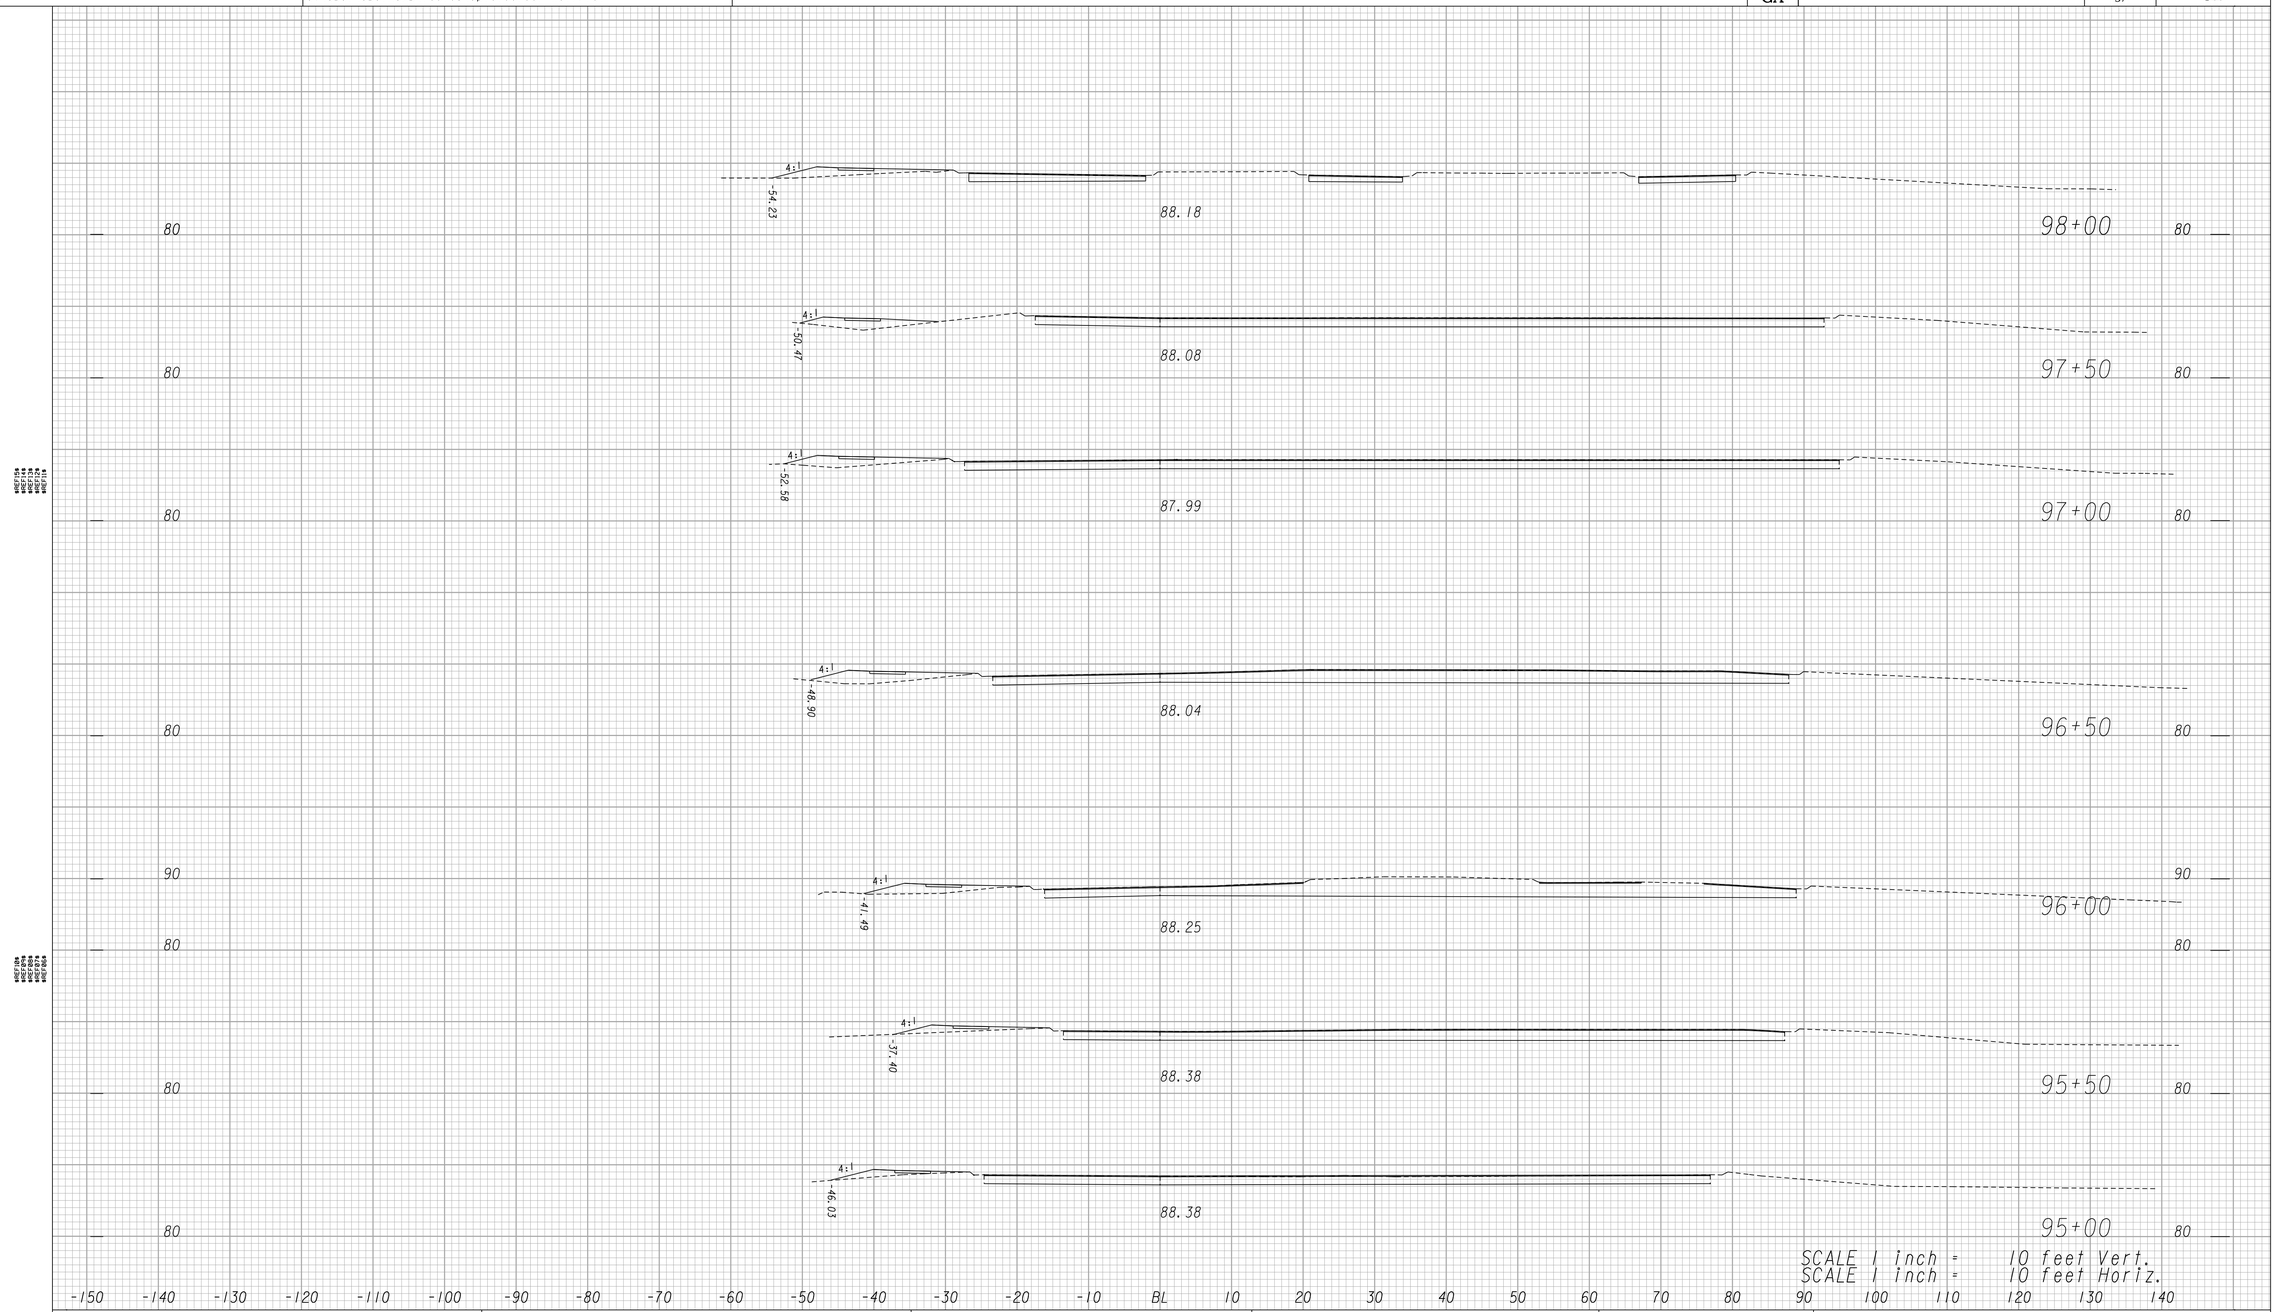

KCI

P.C. Simonton & Associates, Inc.
Consulting Engineers

HINESVILLE OFFICE
309 N. MAIN STREET
P.O. BOX 649
HINESVILLE, GA 31313
912-368-5212

GREENSBORO OFFICE
1050 PARKSIDE COMMONS
SUITE 101
GREENSBORO, GA 30642
706-454-0870

REVISION DATES

STATE OF GEORGIA
DEPARTMENT OF TRANSPORTATION

OFFICE:

CROSS SECTIONS
CONSTRUCTION STAGING

STAGE 1

DRAWING No.
19-001

3/1/2007 SUXSEW