10/12/2015 USER:elizabeth.scales-EST	Jverston gplotborder-V81-PO.tbl	T:\Projects\15-07 SR 400 Widening\0013367\DGN\0013367_01-001.dgn GRWCOV	STATE	PROJECT NUMBER	SHEET NO.	TOTAL SHEETS
			GA	PI 0013367		

DEPARTMENT OF TRANSPORTATION
STATE OF GEORGIA

PLAN AND PROFILE OF PROPOSED

SR 400 WIDENING
SECTION 1

FEDERAL ROUTE # US 19

STATE ROUTE # SR 400

P.I.NO. 0013367

RELEASED FOR CONSTRUCTION
10/19/2015

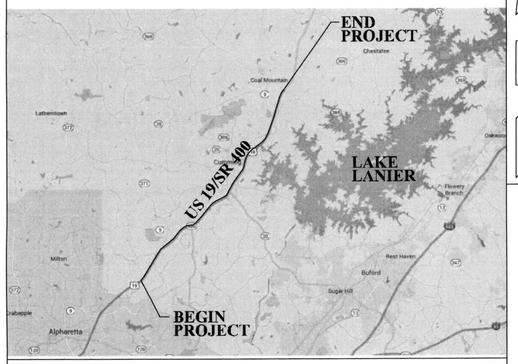

LOCATION SKETCH

DESIGN DATA:
TRAFFIC A.D.T.: 112,100 (2020)
TRAFFIC A.D.T.: 140,000 (2040)
TRAFFIC D.H.V.: 7,515
DIRECTIONAL DIST: 50/50
% TRUCKS: 3%
24 HR. TRUCKS %: 10%
SPEED DESIGN: 65 MPH

LOCATION & DESIGN
APPROVAL DATE: 7/29/2015

FUNCTIONAL CLASS:
URBAN FREEWAY & EXPRESSWAY

THIS PROJECT IS 100% IN FORSYTH COUNTY AND IS 93% IN CONG.DIST.NO. 7 AND 7% IN CONG.DIST.NO.9.

PROJECT DESIGNATION: EXEMPT

DESIGNED IN ENGLISH UNITS.

THIS PROJECT HAS BEEN PREPARED USING THE HORIZONTAL GEORGIA COORDINATE SYSTEM OF 1984 (NAD 1983)/94 WEST ZONE, AND THE NORTH AMERICAN VERTICAL DATUM (NAVD) OF 1988.

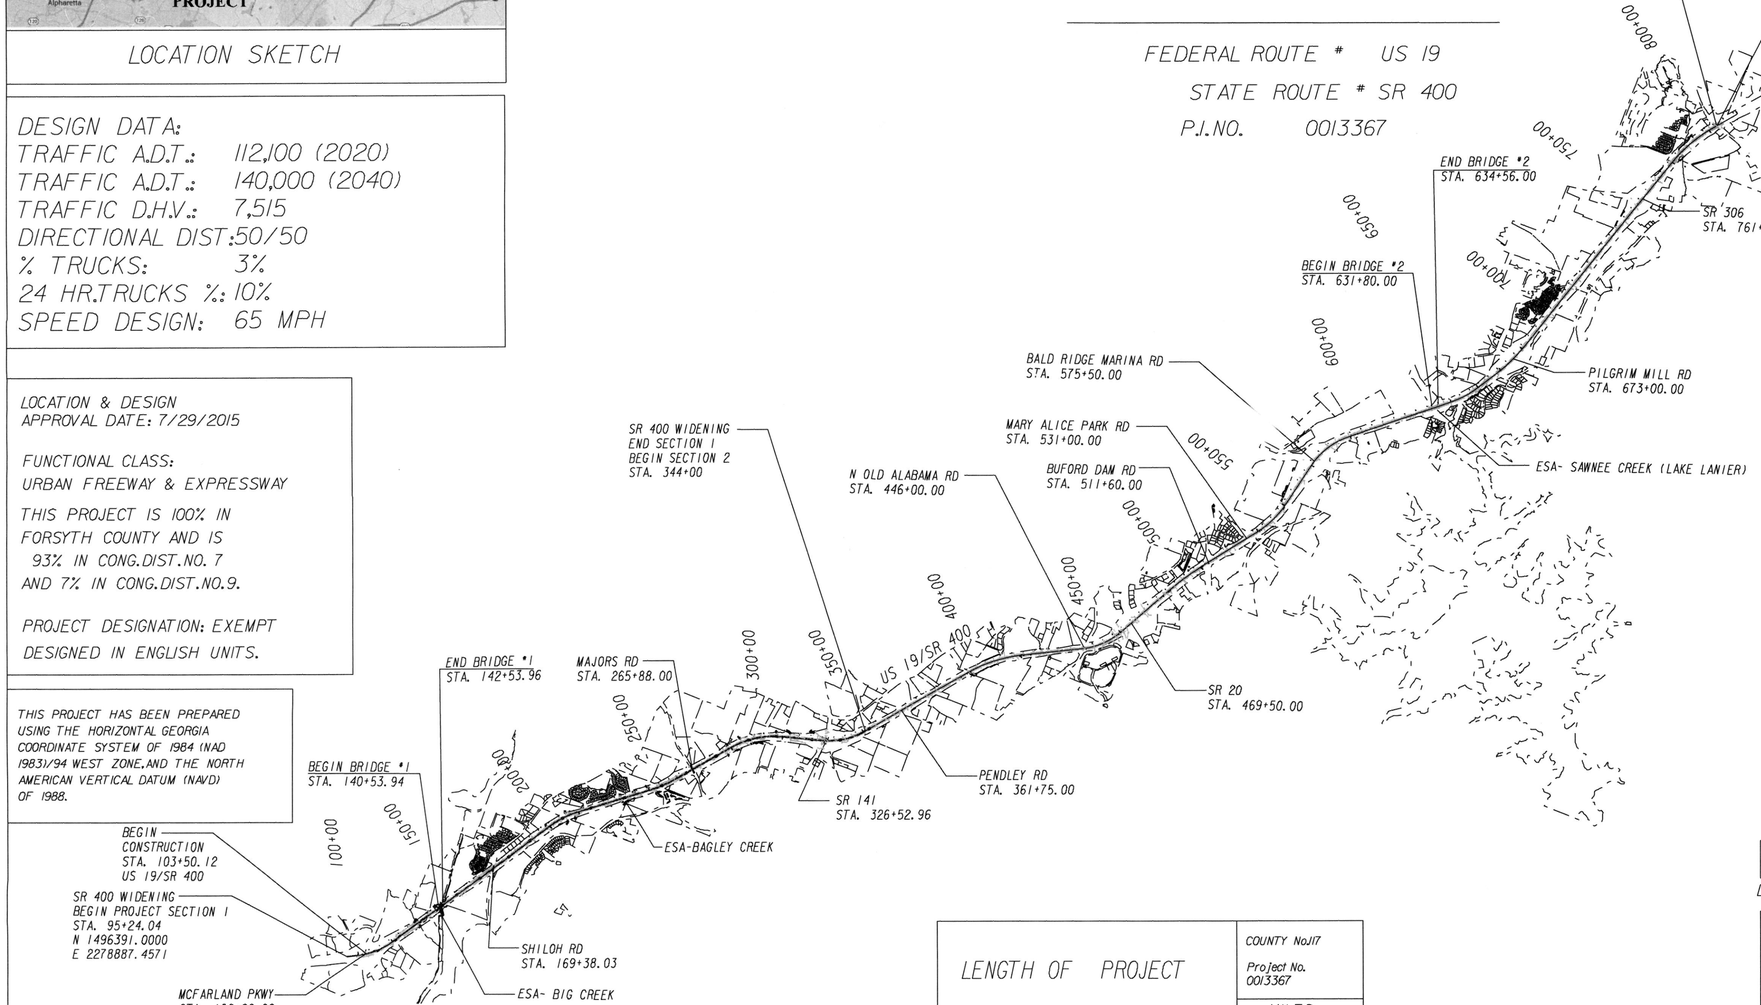

NOTE :
ALL REFERENCES IN THIS DOCUMENT, WHICH INCLUDES ALL PAPERS, WRITINGS, DOCUMENTS, DRAWINGS, OR PHOTOGRAPHS USED, OR TO BE USED IN CONNECTION WITH THIS DOCUMENT, TO "STATE HIGHWAY DEPARTMENT OF GEORGIA", "STATE HIGHWAY DEPARTMENT", GEORGIA STATE HIGHWAY DEPARTMENT", "HIGHWAY DEPARTMENT", OR "DEPARTMENT" WHEN THE CONTEXT THEREOF MEANS THE STATE HIGHWAY DEPARTMENT OF GEORGIA, AND SHALL BE DEEMED TO MEAN THE DEPARTMENT OF TRANSPORTATION.

LENGTH OF PROJECT	COUNTY No.117 Project No. 0013367
	MILES
NET LENGTH OF ROADWAY	13.24
NET LENGTH OF BRIDGES	0.09
NET LENGTH OF PROJECT	13.33
NET LENGTH OF EXCEPTIONS	0
GROSS LENGTH OF PROJECT	13.33

THE DATA, TOGETHER WITH ALL OTHER INFORMATION SHOWN ON THESE PLANS OR IN ANYWAY INDICATED THEREBY, WHETHER BY DRAWINGS OR NOTES, OR IN ANY OTHER MANNER, ARE BASED UPON FIELD INVESTIGATIONS AND ARE BELIEVED TO BE INDICATIVE OF ACTUAL CONDITIONS. HOWEVER, THE SAME ARE SHOWN AS INFORMATION ONLY, ARE NOT GUARANTEED, AND DO NOT BIND THE DEPARTMENT OF TRANSPORTATION IN ANY WAY. THE ATTENTION OF BIDDER IS SPECIFICALLY DIRECTED TO SUBSECTIONS 102.04, 102.05, AND 104.03 OF THE SPECIFICATIONS.

GEORGIA REGISTERED No. PE035099 PROFESSIONAL ENGINEER 10-13-15 DONALD TYLER McINTOSH

PREPARED BY: _____
INFRASTRUCTURE CONSULTING & ENGINEERING

SUBMITTED BY: Daryl A. Van Meter
STATE INNOVATIVE DELIVERY ENGINEER

10.13.15	Margaret B. Pickell
DATE	CHIEF ENGINEER

PLANS COMPLETED 10-13-2015	
REVISIONS	

CGRCOV