RELEASED FOR CONSTRUCTION - 10/19/2015

NOTE: SEE ENVIRONMENTAL RESOURCE IMPACT TABLE IN GENERAL NOTES FOR CONSTRUCTION RESTRICTIONS

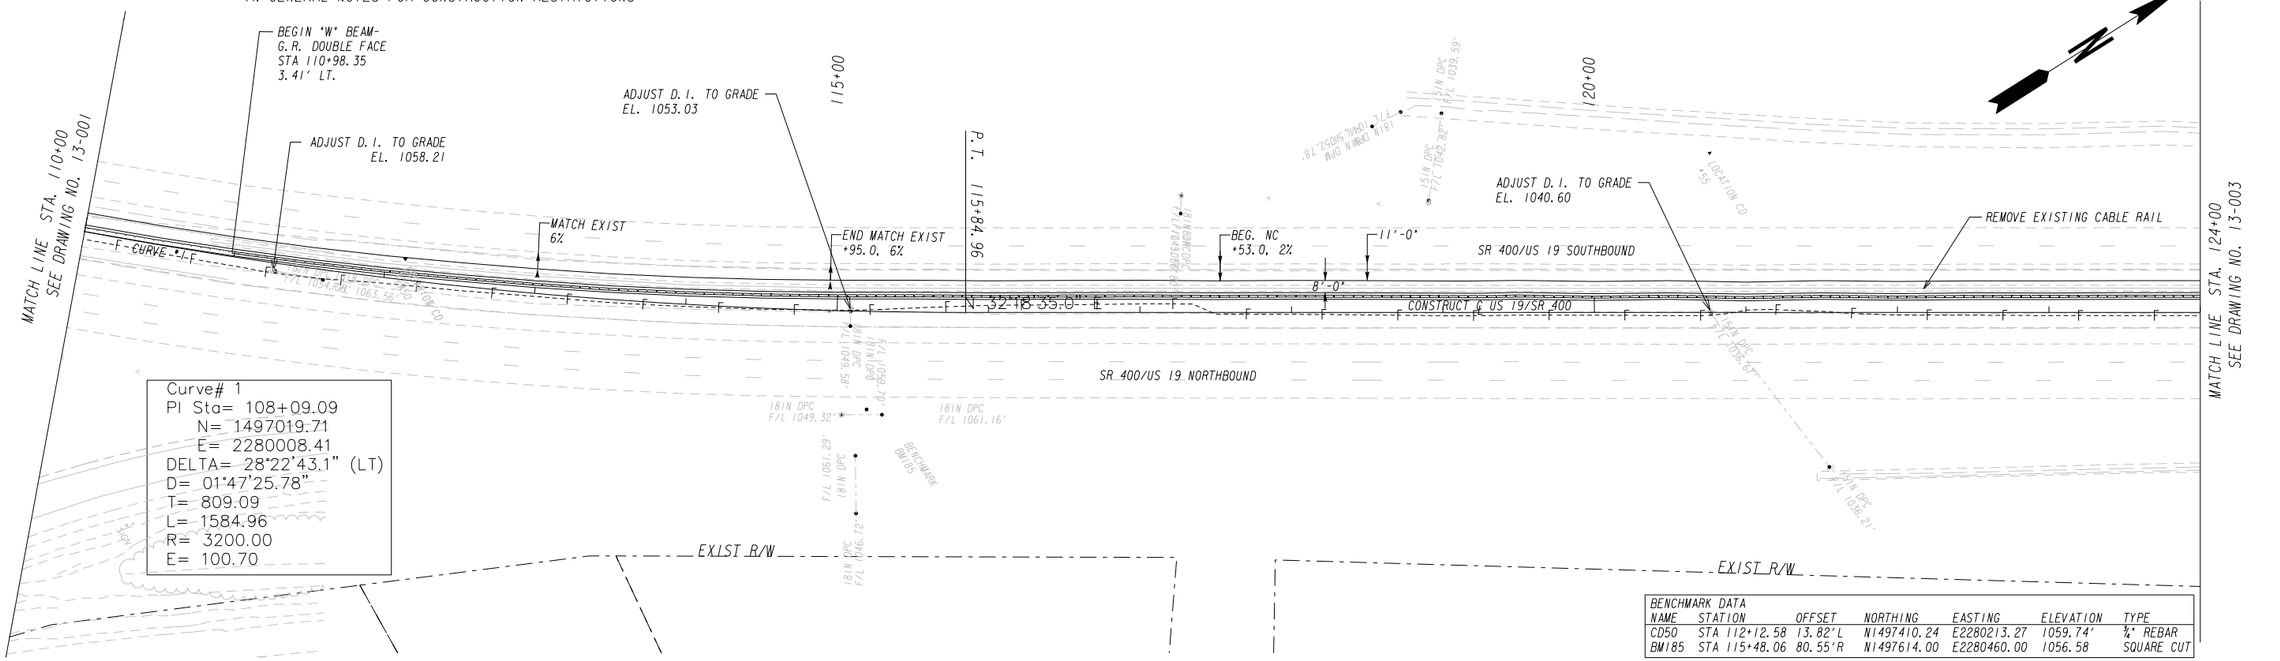


| BENCHMARK DATA | | | | | | |
|---|---|---|---|---|---|---|
| NAME | STATION | OFFSET | NORTHING | EASTING | ELEVATION | TYPE |
| CD50 | STA 112+12.58 | 13.82'L | N1497410.24 | E2280213.27 | 1059.74' | ¾" REBAR |
| BM185 | STA 115+48.06 | 80.55'R | N1497614.00 | E2280460.00 | 1056.58 | SQUARE CUT |

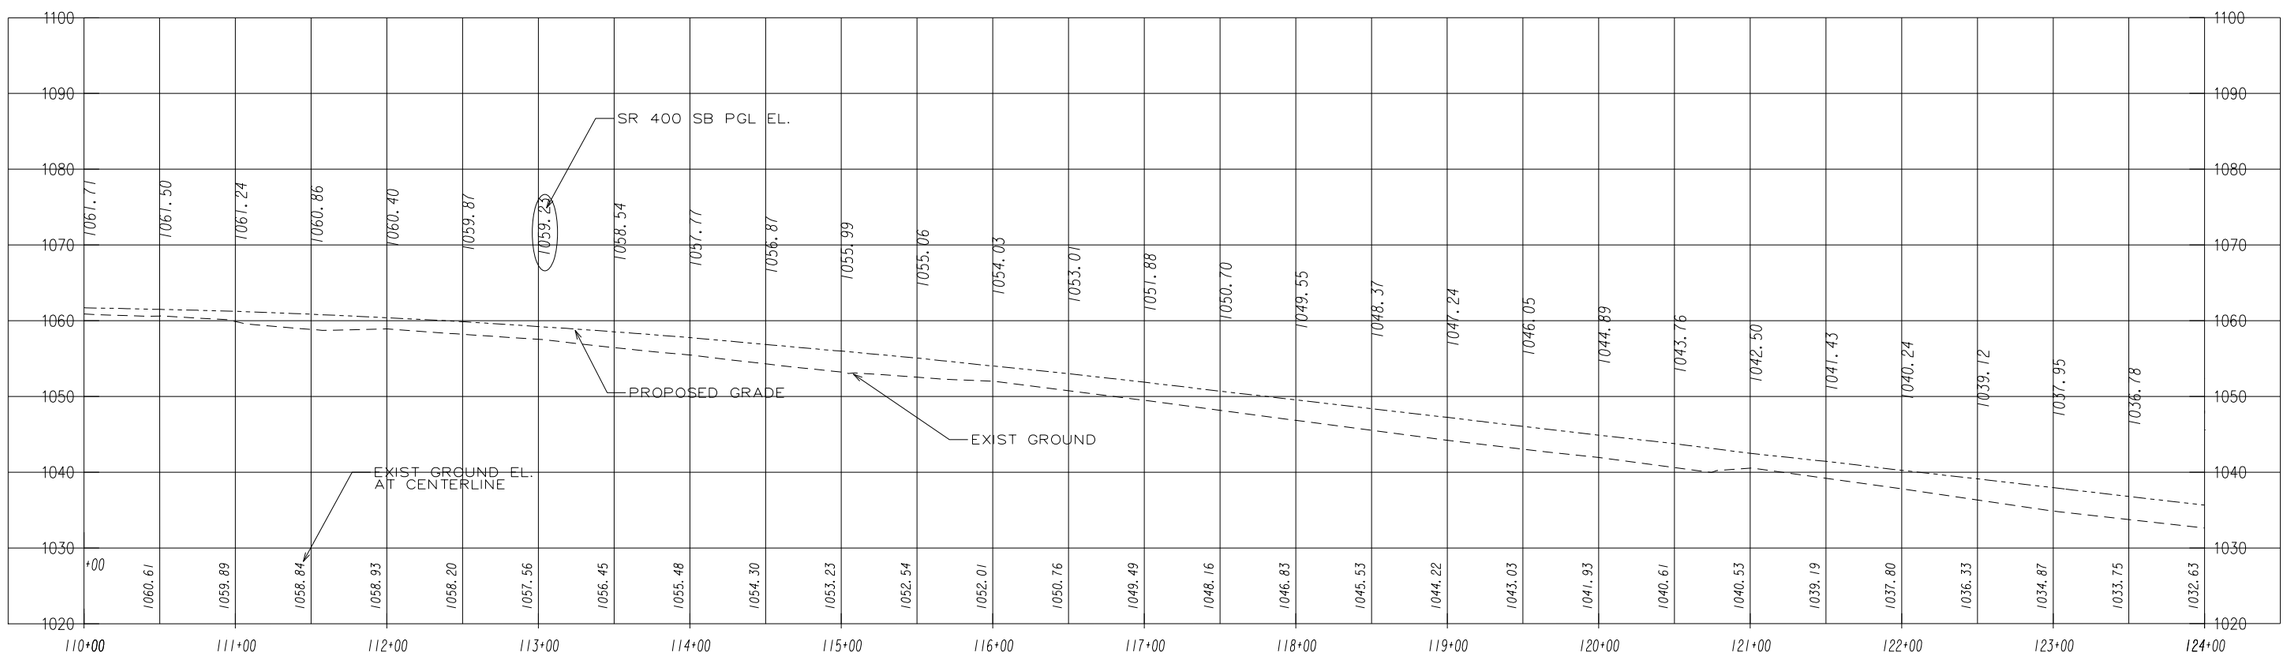


| | |
|---|---|
| PROPERTY AND EXISTING R/W LINE | |
| REQUIRED R/W LINE | |
| CONSTRUCTION LIMITS | |
| EASEMENT FOR CONSTR & MAINTENANCE OF SLOPES | |
| EASEMENT FOR CONSTR OF SLOPES | |
| EASEMENT FOR CONSTR OF DRIVES | |

BEGIN LIMIT OF ACCESS.....BLA
END LIMIT OF ACCESS.....ELA
LIMIT OF ACCESS
REQ'D R/W & LIMIT OF ACCESS

SCALE IN FEET
0 50 100 200

INFRASTRUCTURE CONSULTING & ENGINEERING

REVISION DATES

STATE OF GEORGIA
DEPARTMENT OF TRANSPORTATION
OFFICE: INNOVATIVE DELIVERY
MAINLINE PLAN & PROFILE
SR 400 WIDENING

DRAWING No. 13-002