RELEASED FOR CONSTRUCTION- 10/19/2015

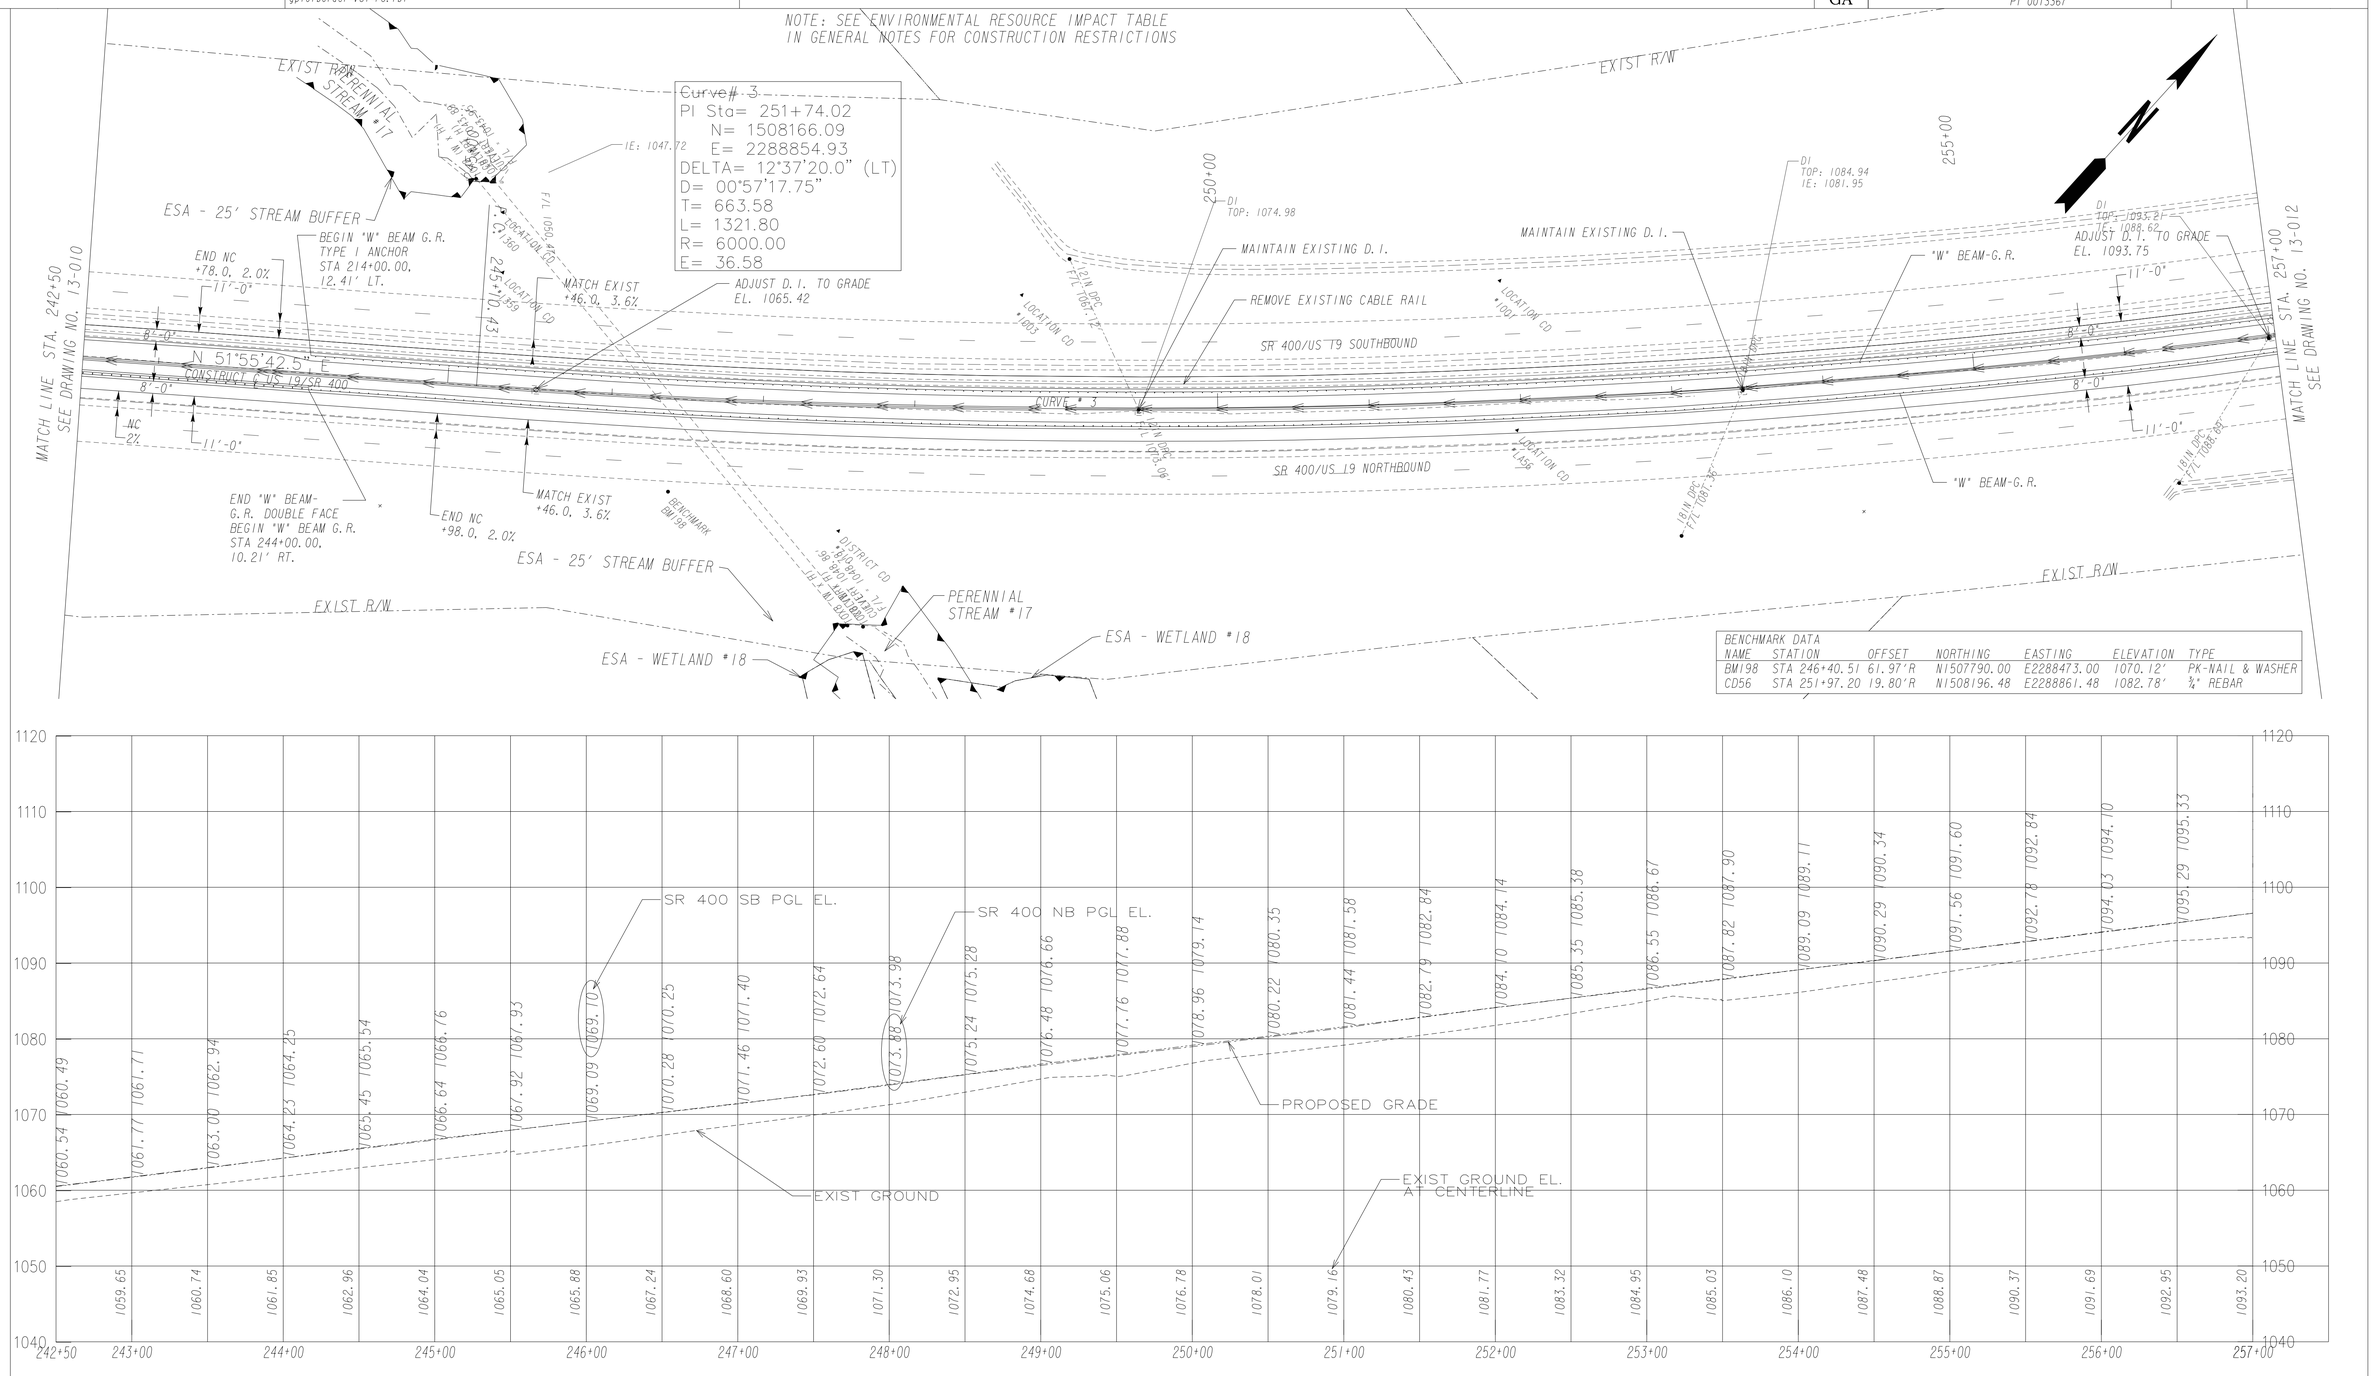

BENCHMARK DATA						
NAME	STATION	OFFSET	NORTHING	EASTING	ELEVATION	TYPE
BM198	STA 246+40.51	61.97'R	N1507790.00	E2288473.00	1070.12'	PK-NAIL & WASHER
CD56	STA 251+97.20	19.80'R	N1508196.48	E2288861.48	1082.78'	¾" REBAR

PROPERTY AND EXISTING R/W LINE	
REQUIRED R/W LINE	
CONSTRUCTION LIMITS	C F
EASEMENT FOR CONSTR & MAINTENANCE OF SLOPES	
EASEMENT FOR CONSTR OF SLOPES	
EASEMENT FOR CONSTR OF DRIVES	

BEGIN LIMIT OF ACCESS	BLA
END LIMIT OF ACCESS	ELA
LIMIT OF ACCESS	
REQ'D R/W & LIMIT OF ACCESS	

SCALE IN FEET
0 50 100 200

INFRASTRUCTURE CONSULTING & ENGINEERING

REVISION DATES

STATE OF GEORGIA
DEPARTMENT OF TRANSPORTATION
OFFICE: INNOVATIVE DELIVERY

MAINLINE PLAN & PROFILE

SR 400 WIDENING

DRAWING No.
13-011