RELEASED FOR CONSTRUCTION- 10/19/2015

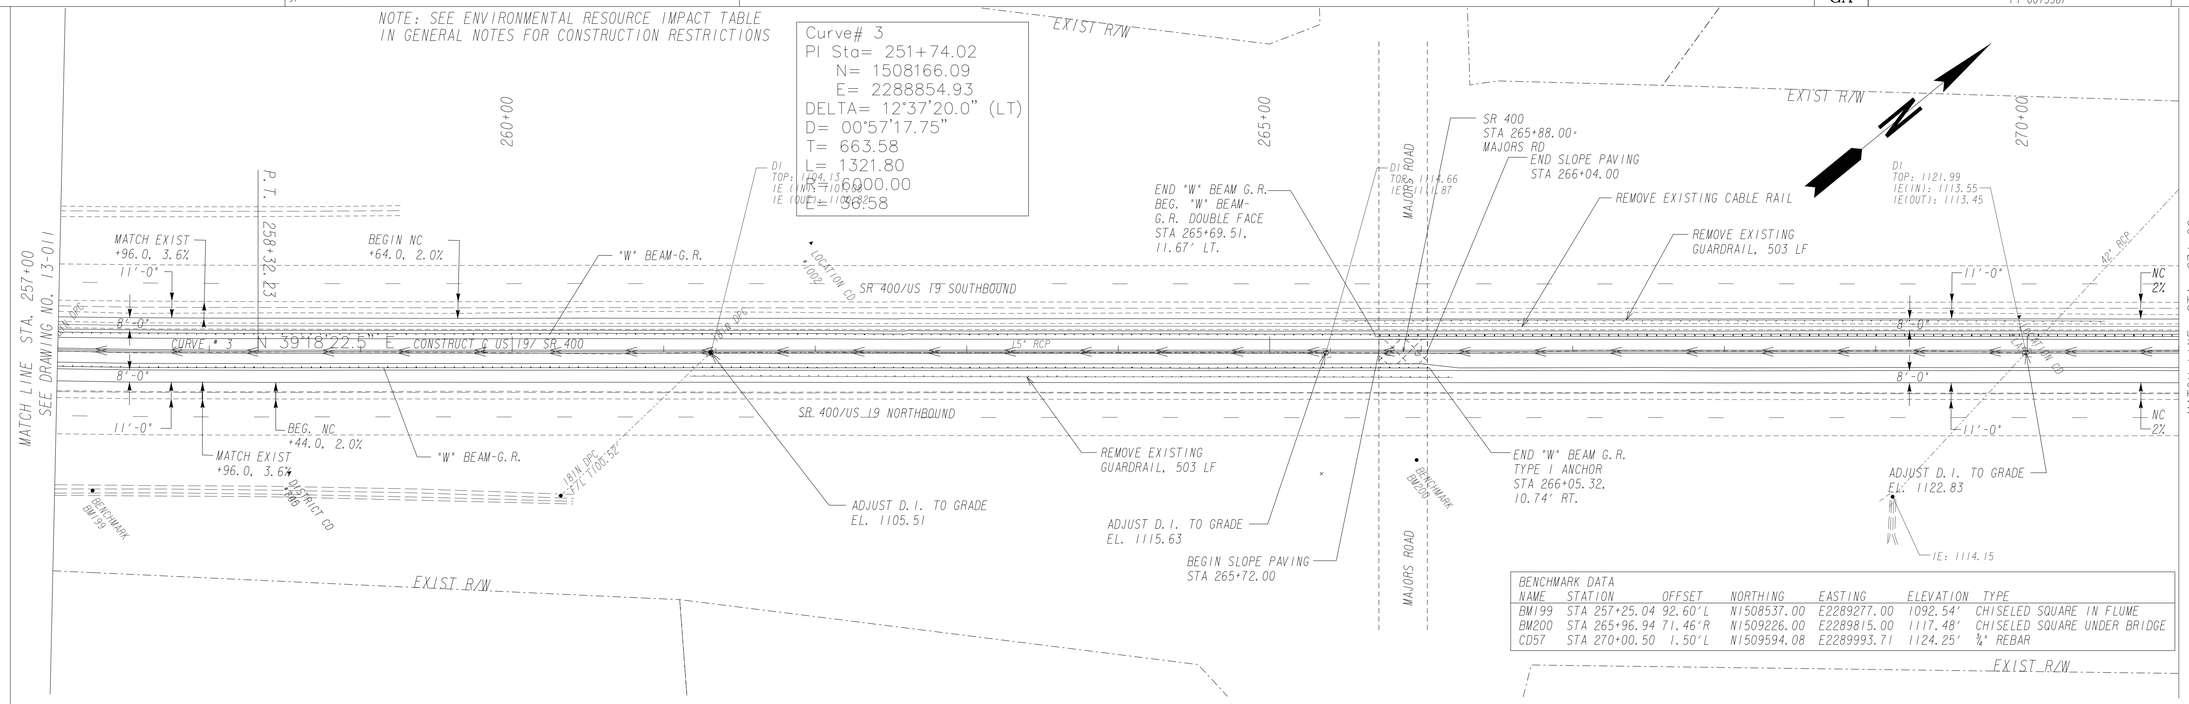

BENCHMARK DATA						
NAME	STATION	OFFSET	NORTHING	EASTING	ELEVATION	TYPE
BM199	STA 257+25.04	92.60'L	N1508537.00	E2289277.00	1092.54'	CHISELED SQUARE IN FLUME
BM200	STA 265+96.94	71.46'R	N1509226.00	E2289815.00	1117.48'	CHISELED SQUARE UNDER BRIDGE
CD57	STA 270+00.50	1.50'L	N1509594.08	E2289993.71	1124.25'	¾" REBAR

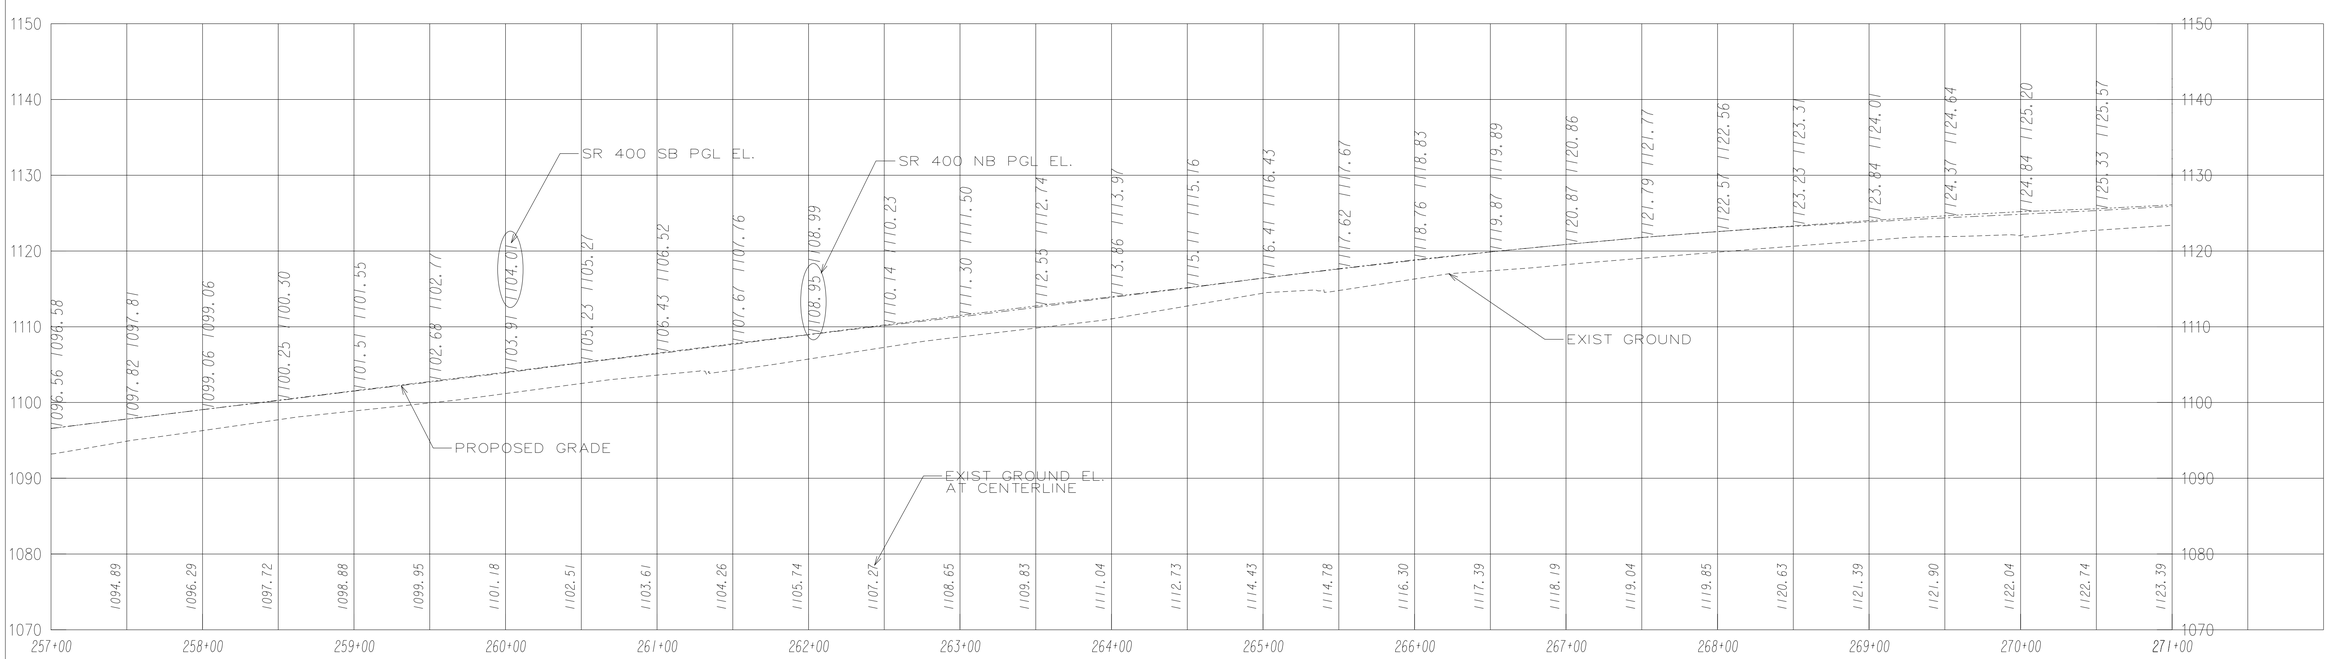

PROPERTY AND EXISTING R/W LINE
REQUIRED R/W LINE
CONSTRUCTION LIMITS
EASEMENT FOR CONSTR & MAINTENANCE OF SLOPES
EASEMENT FOR CONSTR OF SLOPES
EASEMENT FOR CONSTR OF DRIVES

BEGIN LIMIT OF ACCESS.....BLA
END LIMIT OF ACCESS.....ELA
LIMIT OF ACCESS
REQ'D R/W & LIMIT OF ACCESS

SCALE IN FEET
0 50 100 200

INFRASTRUCTURE CONSULTING & ENGINEERING

REVISION DATES

STATE OF GEORGIA
DEPARTMENT OF TRANSPORTATION
OFFICE: INNOVATIVE DELIVERY
MAINLINE PLAN & PROFILE
SR 400 WIDENING

DRAWING No. 13-012

3/1/2007 GR3EDG