RELEASED FOR CONSTRUCTION - 10/19/2015

NOTE: SEE ENVIRONMENTAL RESOURCE IMPACT TABLE IN GENERAL NOTES FOR CONSTRUCTION RESTRICTIONS

BENCHMARK DATA						
NAME	STATION	OFFSET	NORTHING	EASTING	ELEVATION	TYPE
BM202	STA 288+49.71	60.06'R	N1510960.00	E2291244.00	1147.99'	PK-NAIL & WASHER
CD58	STA 295+67.28	21.31'L	N1511492.91	E2291765.97	1168.91'	¾" REBAR

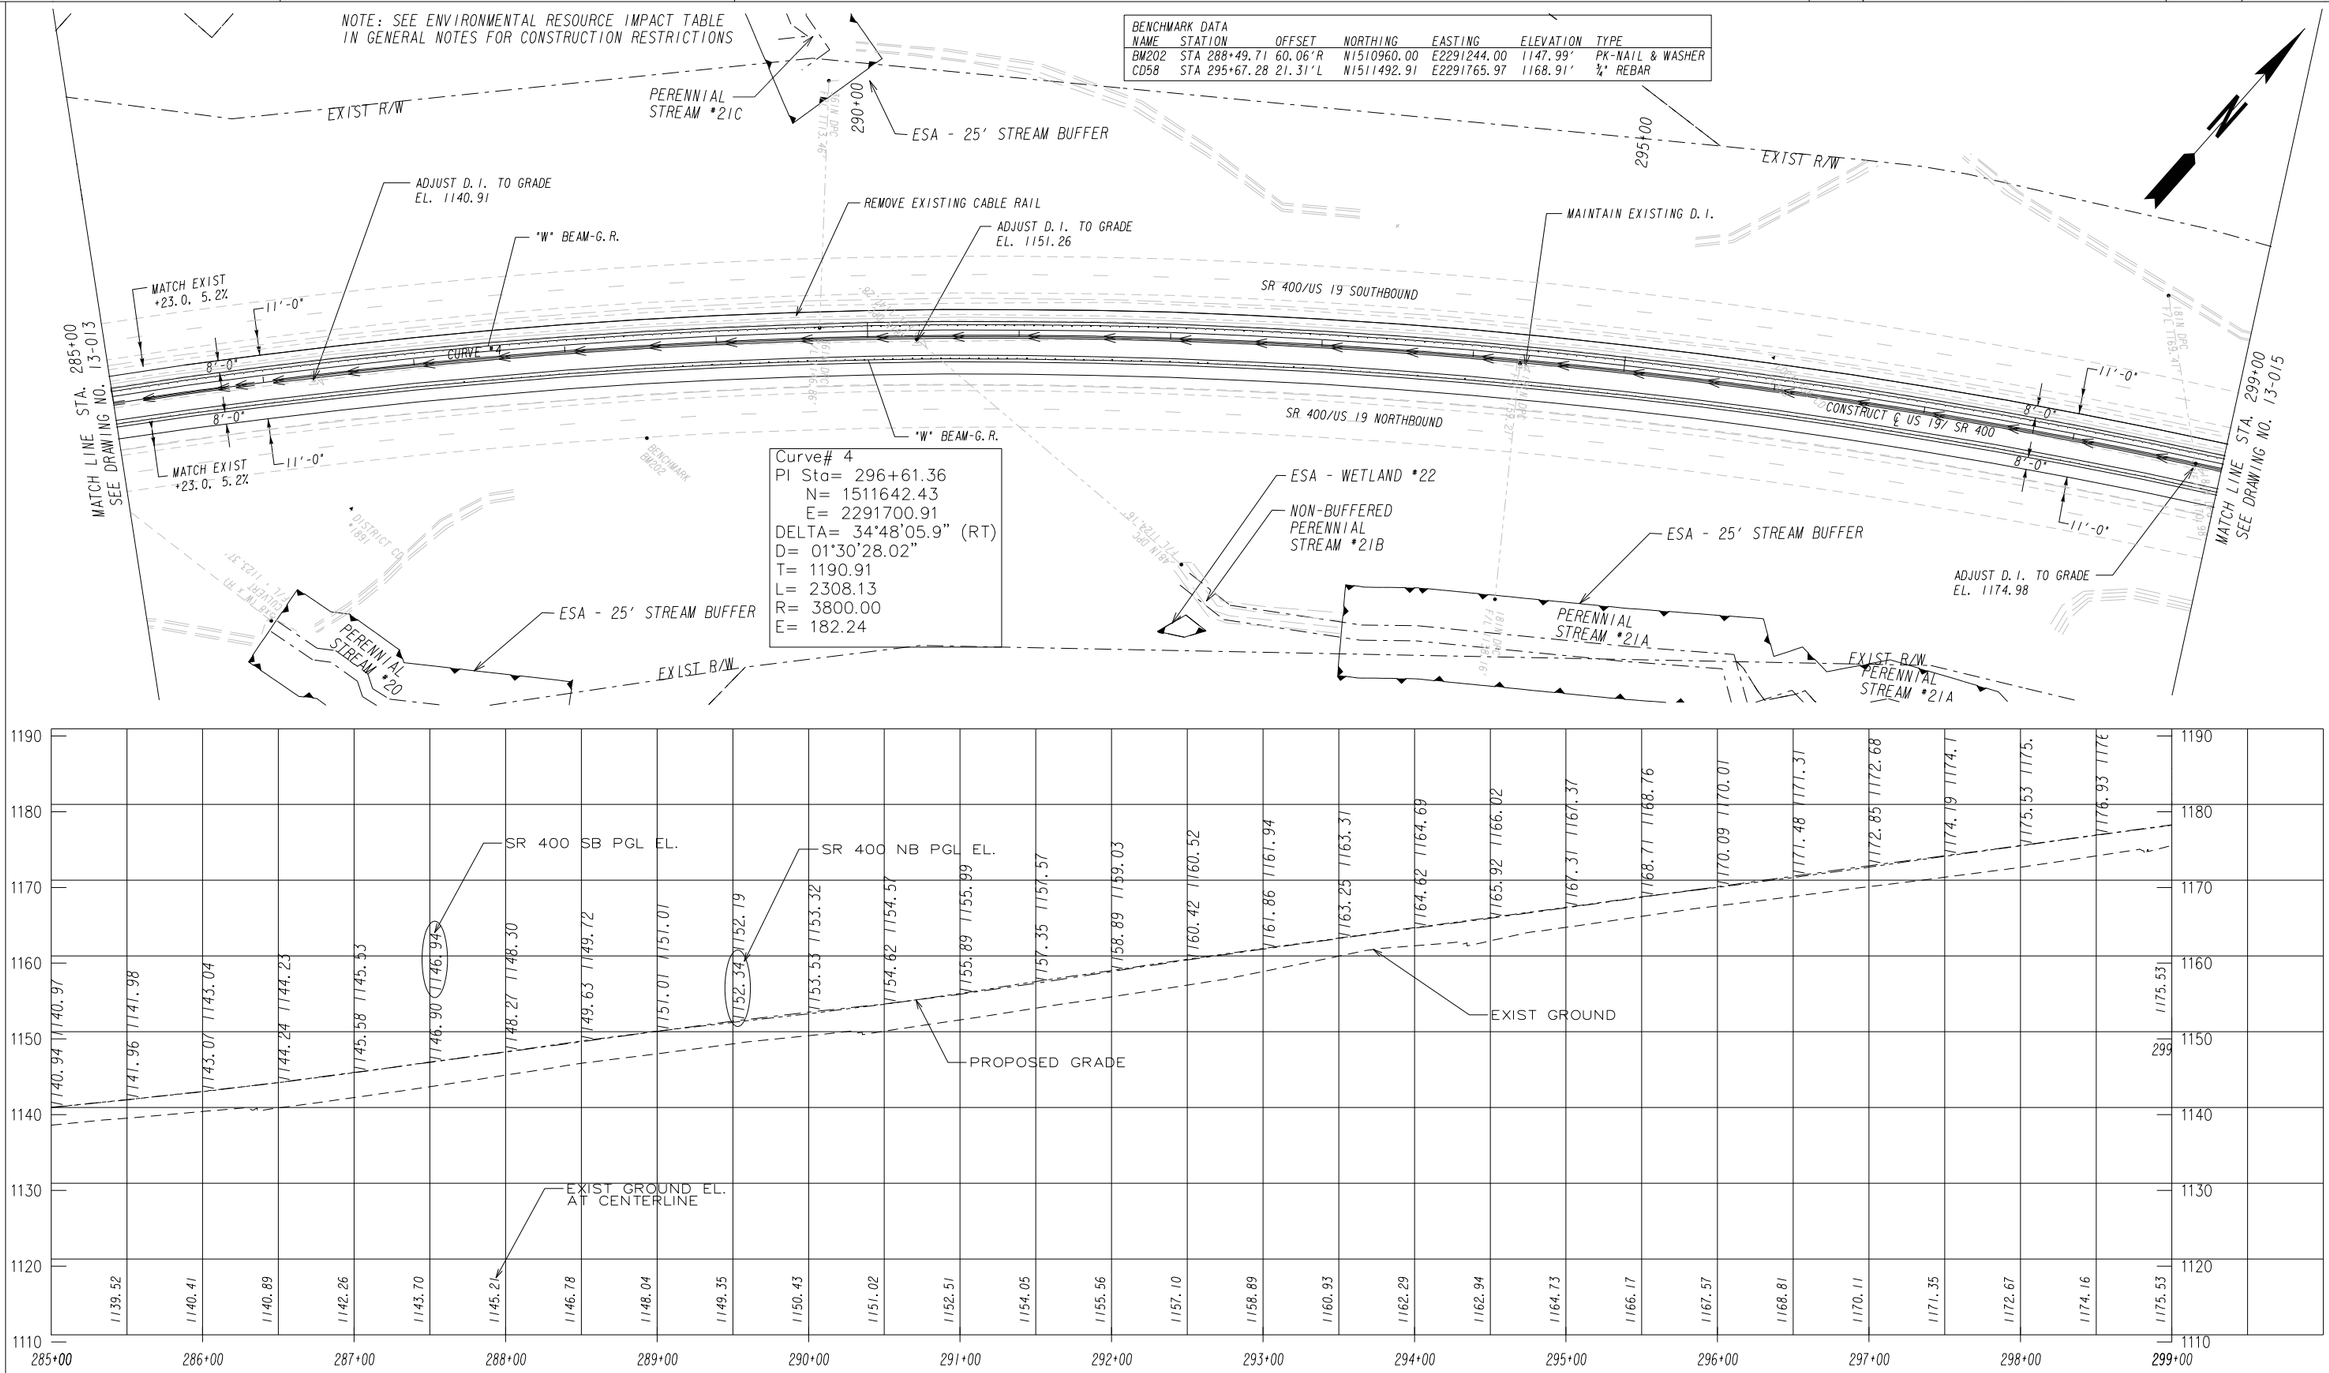

PROPERTY AND EXISTING R/W LINE	—P—
REQUIRED R/W LINE	
CONSTRUCTION LIMITS	—C— —F—
EASEMENT FOR CONSTR & MAINTENANCE OF SLOPES	
EASEMENT FOR CONSTR OF SLOPES	
EASEMENT FOR CONSTR OF DRIVES	

BEGIN LIMIT OF ACCESS.....BLA
END LIMIT OF ACCESS.....ELA
LIMIT OF ACCESS
REQ'D R/W & LIMIT OF ACCESS

SCALE IN FEET
0 50 100 200

INFRASTRUCTURE CONSULTING & ENGINEERING

REVISION DATES

STATE OF GEORGIA
DEPARTMENT OF TRANSPORTATION
OFFICE: INNOVATIVE DELIVERY

MAINLINE PLAN & PROFILE

SR 400 WIDENING

DRAWING No. 13-014

3/1/2007 GR3EDG