STATE	PROJECT NUMBER	SHEET NO.	TOTAL SHEETS
GA	PI 0013367		

RELEASED FOR CONSTRUCTION- 10/19/2015

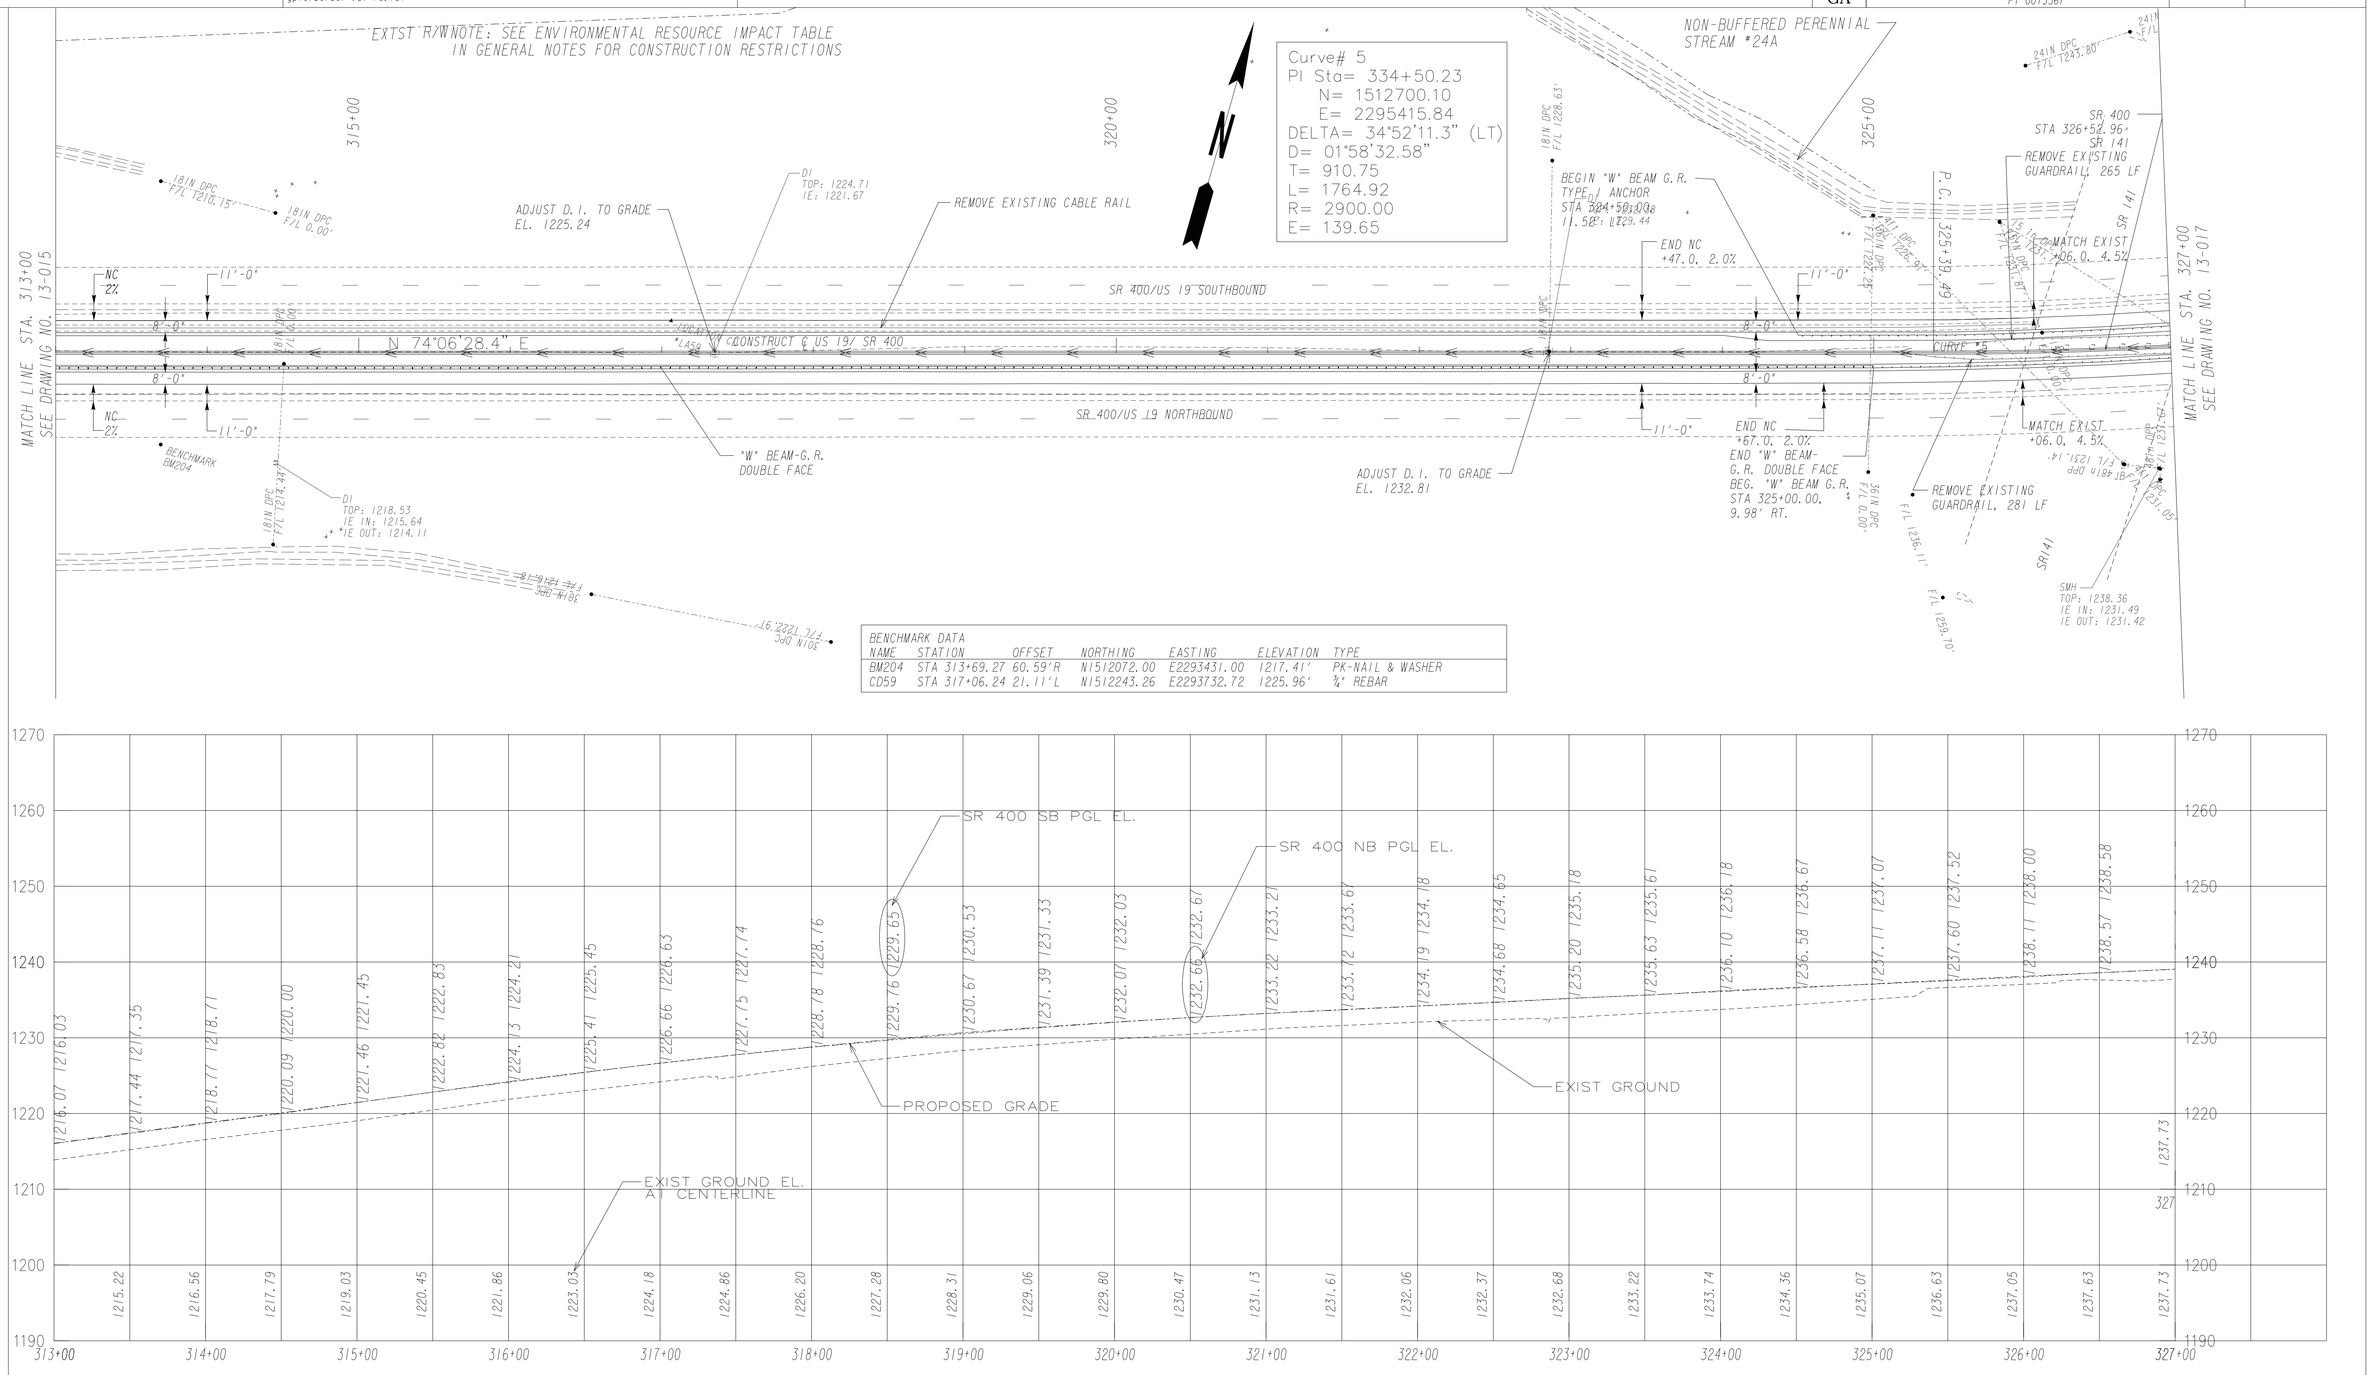

BENCHMARK DATA

NAME	STATION	OFFSET	NORTHING	EASTING	ELEVATION	TYPE
BM204	STA 313+69.27	60.59'R	N1512072.00	E2293431.00	1217.41'	PK-NAIL & WASHER
CD59	STA 317+06.24	21.11'L	N1512243.26	E2293732.72	1225.96'	¾" REBAR

PROPERTY AND EXISTING R/W LINE
REQUIRED R/W LINE
CONSTRUCTION LIMITS
EASEMENT FOR CONSTR & MAINTENANCE OF SLOPES
EASEMENT FOR CONSTR OF SLOPES
EASEMENT FOR CONSTR OF DRIVES

BEGIN LIMIT OF ACCESS.....BLA
END LIMIT OF ACCESS.....ELA
LIMIT OF ACCESS
REQ'D R/W & LIMIT OF ACCESS

SCALE IN FEET
0 50 100 200

INFRASTRUCTURE CONSULTING & ENGINEERING

REVISION DATES

STATE OF GEORGIA
DEPARTMENT OF TRANSPORTATION
OFFICE: INNOVATIVE DELIVERY
MAINLINE PLAN & PROFILE
SR 400 WIDENING

DRAWING No. 13-016

3/1/2007 GR3EDG