RELEASED FOR CONSTRUCTION- 1/19/2016

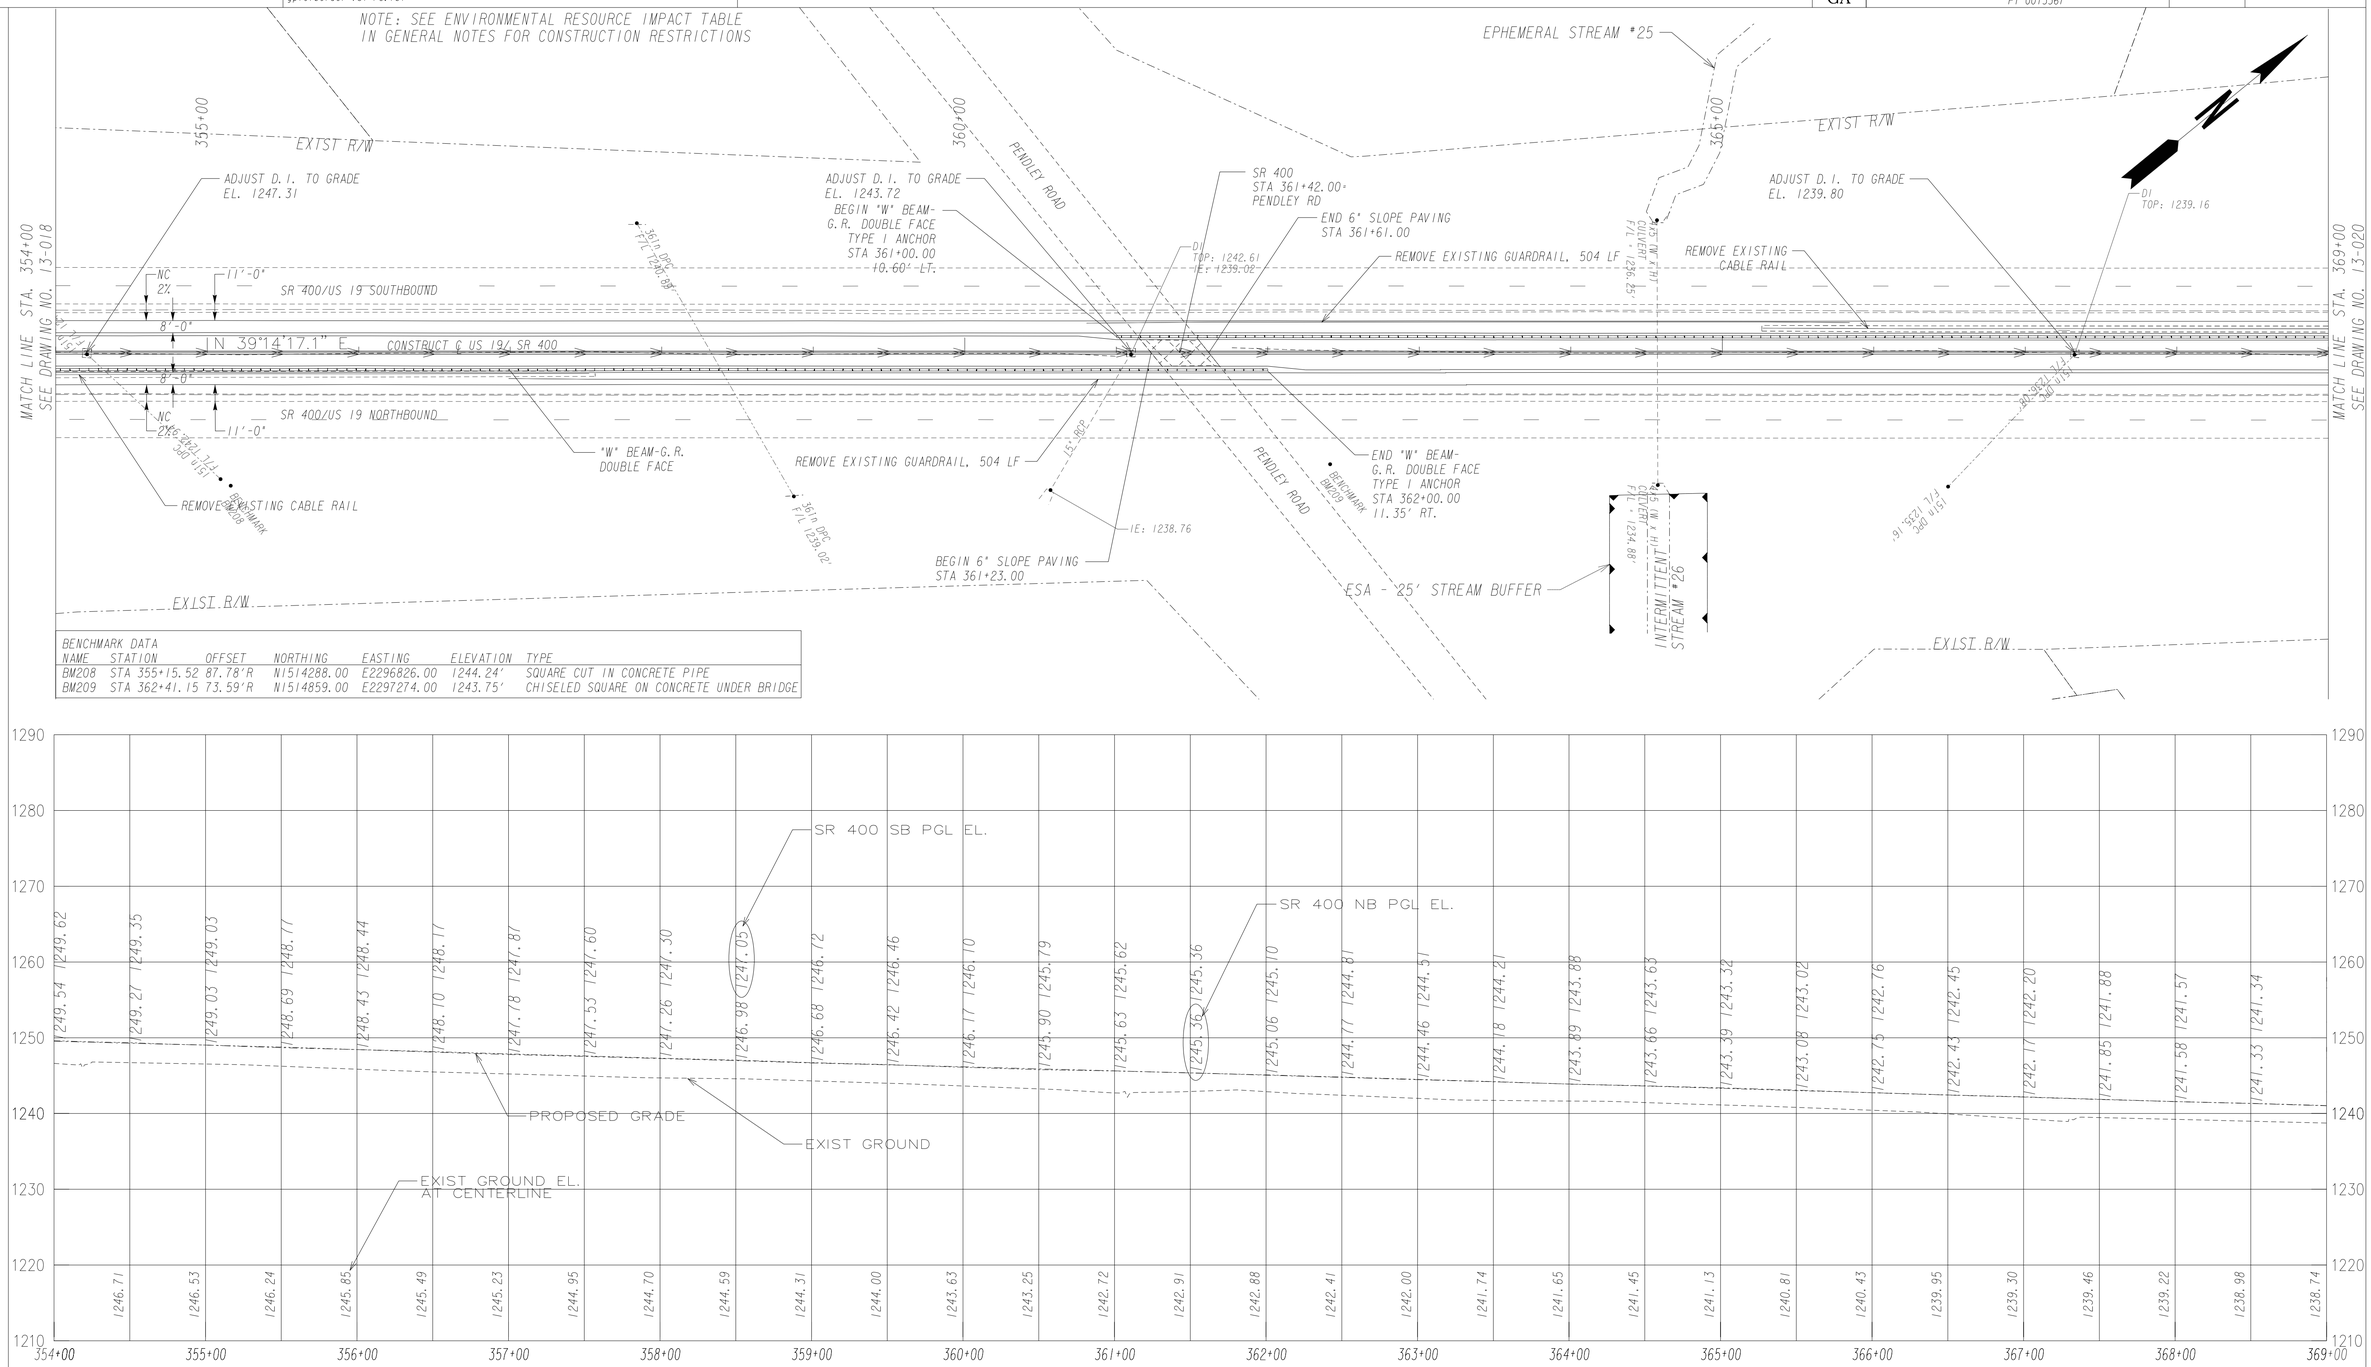

BENCHMARK DATA						
NAME	STATION	OFFSET	NORTHING	EASTING	ELEVATION	TYPE
BM208	STA 355+15.52	87.78'R	N1514288.00	E2296826.00	1244.24'	SQUARE CUT IN CONCRETE PIPE
BM209	STA 362+41.15	73.59'R	N1514859.00	E2297274.00	1243.75'	CHISELED SQUARE ON CONCRETE UNDER BRIDGE

PROPERTY AND EXISTING R/W LINE	
REQUIRED R/W LINE	
CONSTRUCTION LIMITS	C F
EASEMENT FOR CONSTR & MAINTENANCE OF SLOPES	
EASEMENT FOR CONSTR OF SLOPES	
EASEMENT FOR CONSTR OF DRIVES	

BEGIN LIMIT OF ACCESS.....BLA
END LIMIT OF ACCESS.....ELA
LIMIT OF ACCESS
REQ'D R/W & LIMIT OF ACCESS

SCALE IN FEET
0 50 100 200

INFRASTRUCTURE CONSULTING & ENGINEERING

REVISION DATES

STATE OF GEORGIA
DEPARTMENT OF TRANSPORTATION
OFFICE: INNOVATIVE DELIVERY
MAINLINE PLAN & PROFILE
SR 400 WIDENING

DRAWING No. 13-019

3/1/2007 GR3EDG