RELEASED FOR CONSTRUCTION- 1/19/2016

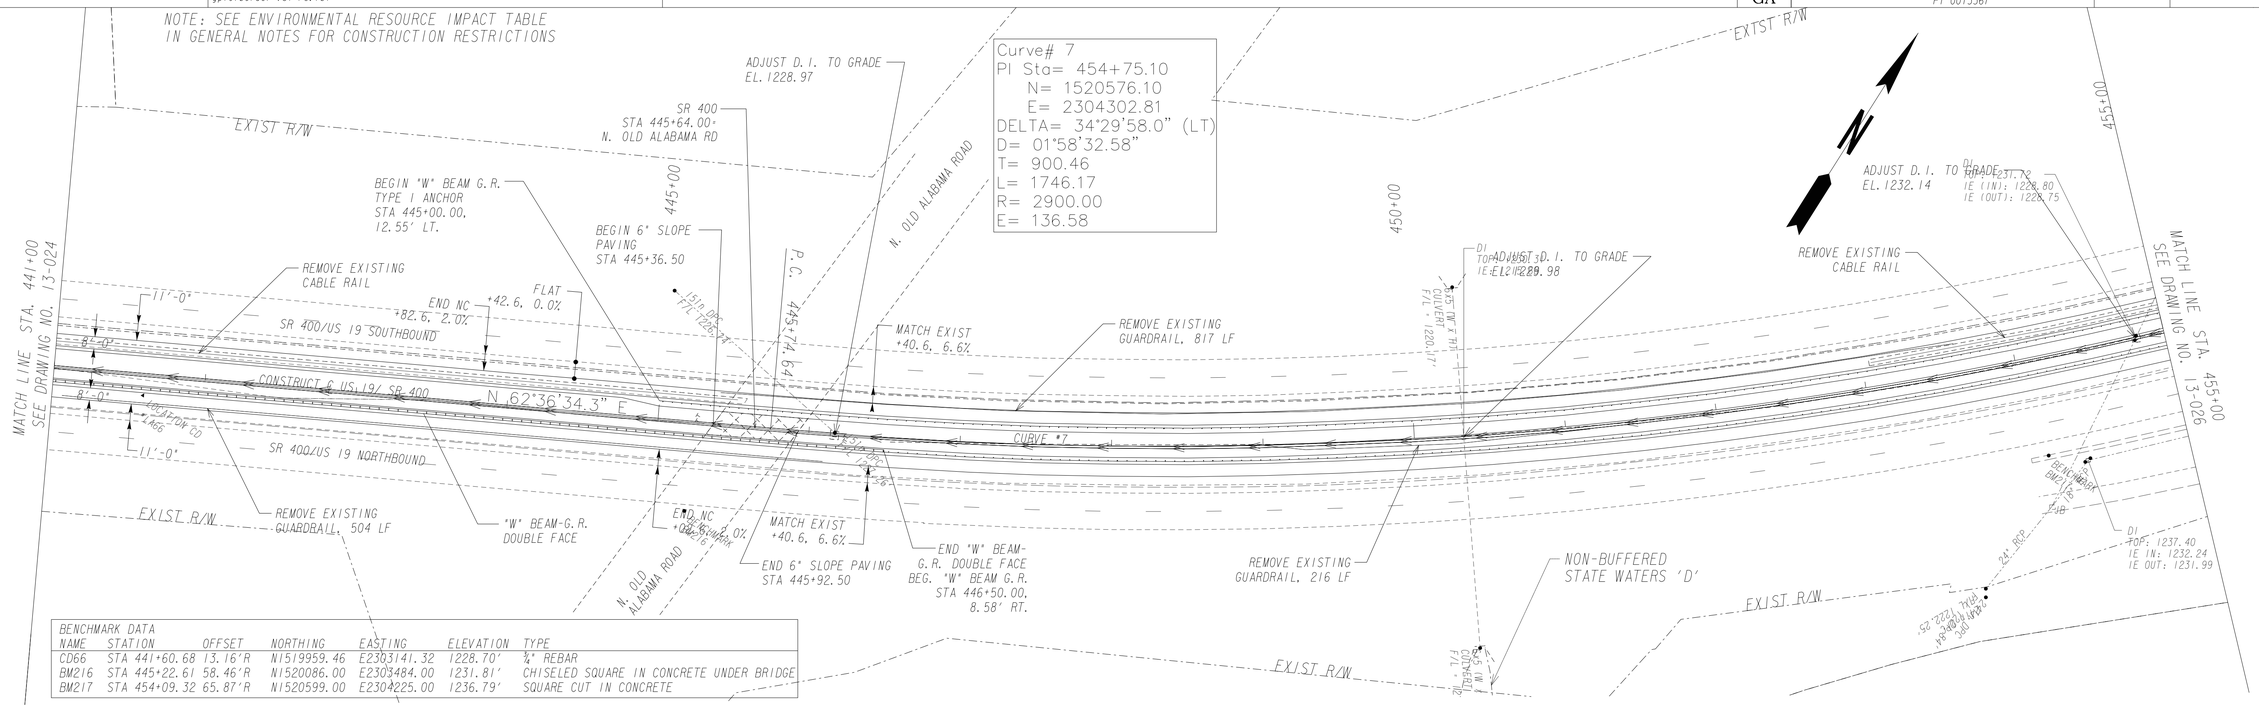

BENCHMARK DATA						
NAME	STATION	OFFSET	NORTHING	EASTING	ELEVATION	TYPE
CD66	STA 441+60.68	13.16'R	N1519959.46	E2303141.32	1228.70'	¾" REBAR
BM216	STA 445+22.61	58.46'R	N1520086.00	E2303484.00	1231.81'	CHISELED SQUARE IN CONCRETE UNDER BRIDGE
BM217	STA 454+09.32	65.87'R	N1520599.00	E2304225.00	1236.79'	SQUARE CUT IN CONCRETE

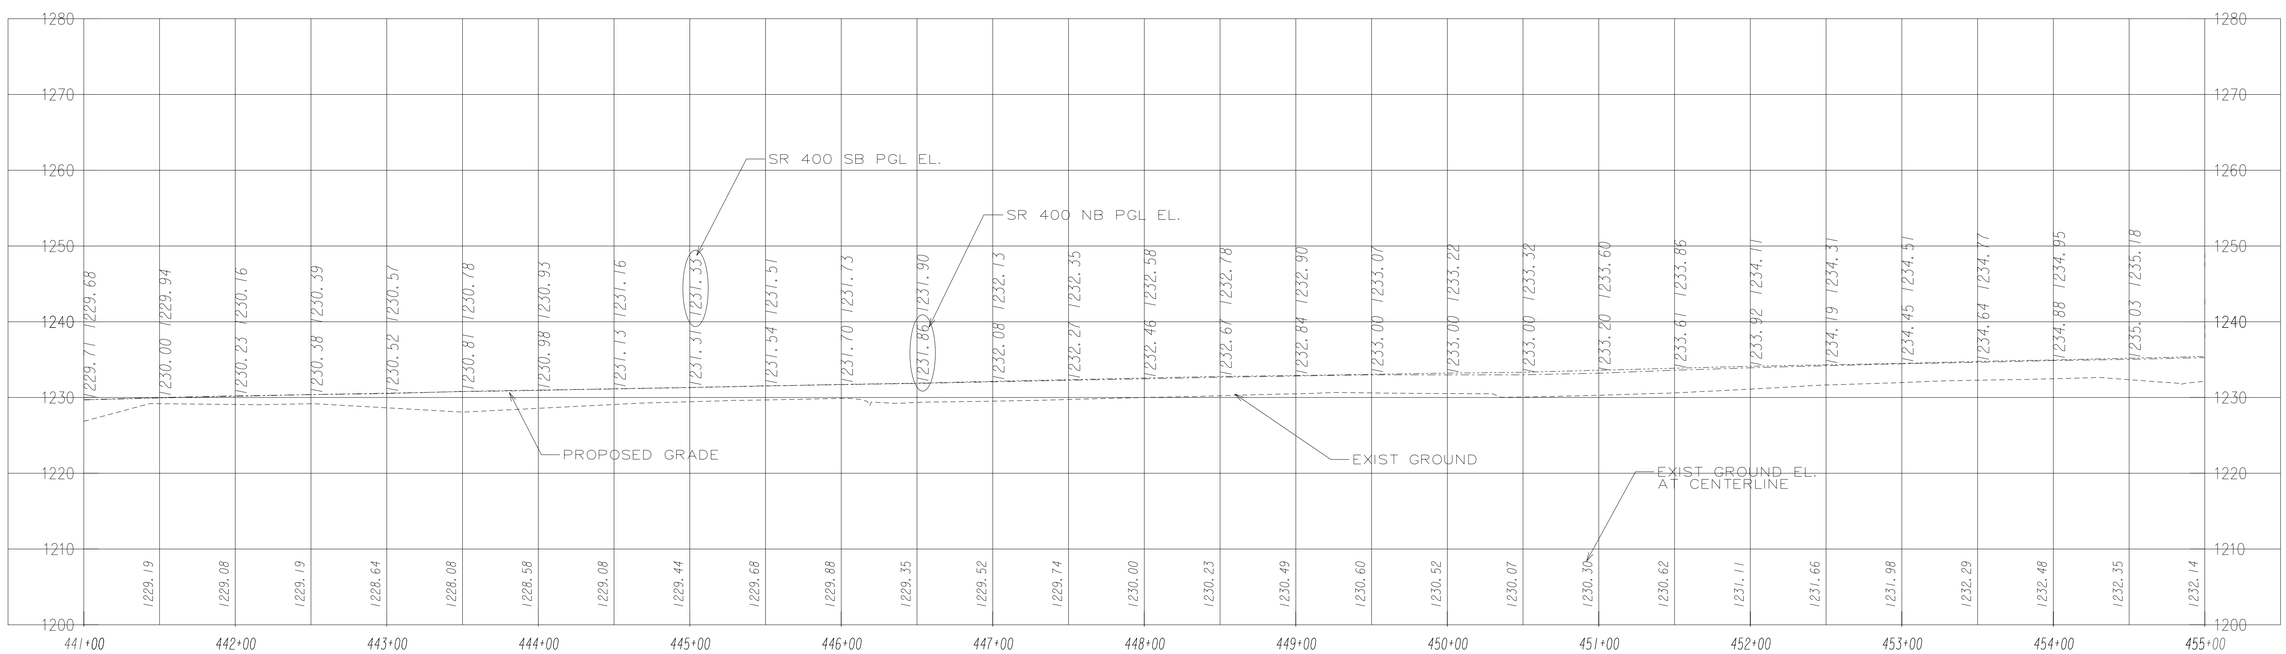

PROPERTY AND EXISTING R/W LINE
REQUIRED R/W LINE
CONSTRUCTION LIMITS
EASEMENT FOR CONSTR & MAINTENANCE OF SLOPES
EASEMENT FOR CONSTR OF SLOPES
EASEMENT FOR CONSTR OF DRIVES

BEGIN LIMIT OF ACCESS.....BLA
END LIMIT OF ACCESS.....ELA
LIMIT OF ACCESS
REQ'D R/W & LIMIT OF ACCESS

SCALE IN FEET
0 50 100 200

INFRASTRUCTURE CONSULTING & ENGINEERING

REVISION DATES

STATE OF GEORGIA
DEPARTMENT OF TRANSPORTATION
OFFICE: INNOVATIVE DELIVERY
MAINLINE PLAN & PROFILE
SR 400 WIDENING

DRAWING No. 13-025

3/1/2007 GR3EDG