RELEASED FOR CONSTRUCTION- 1/19/2016

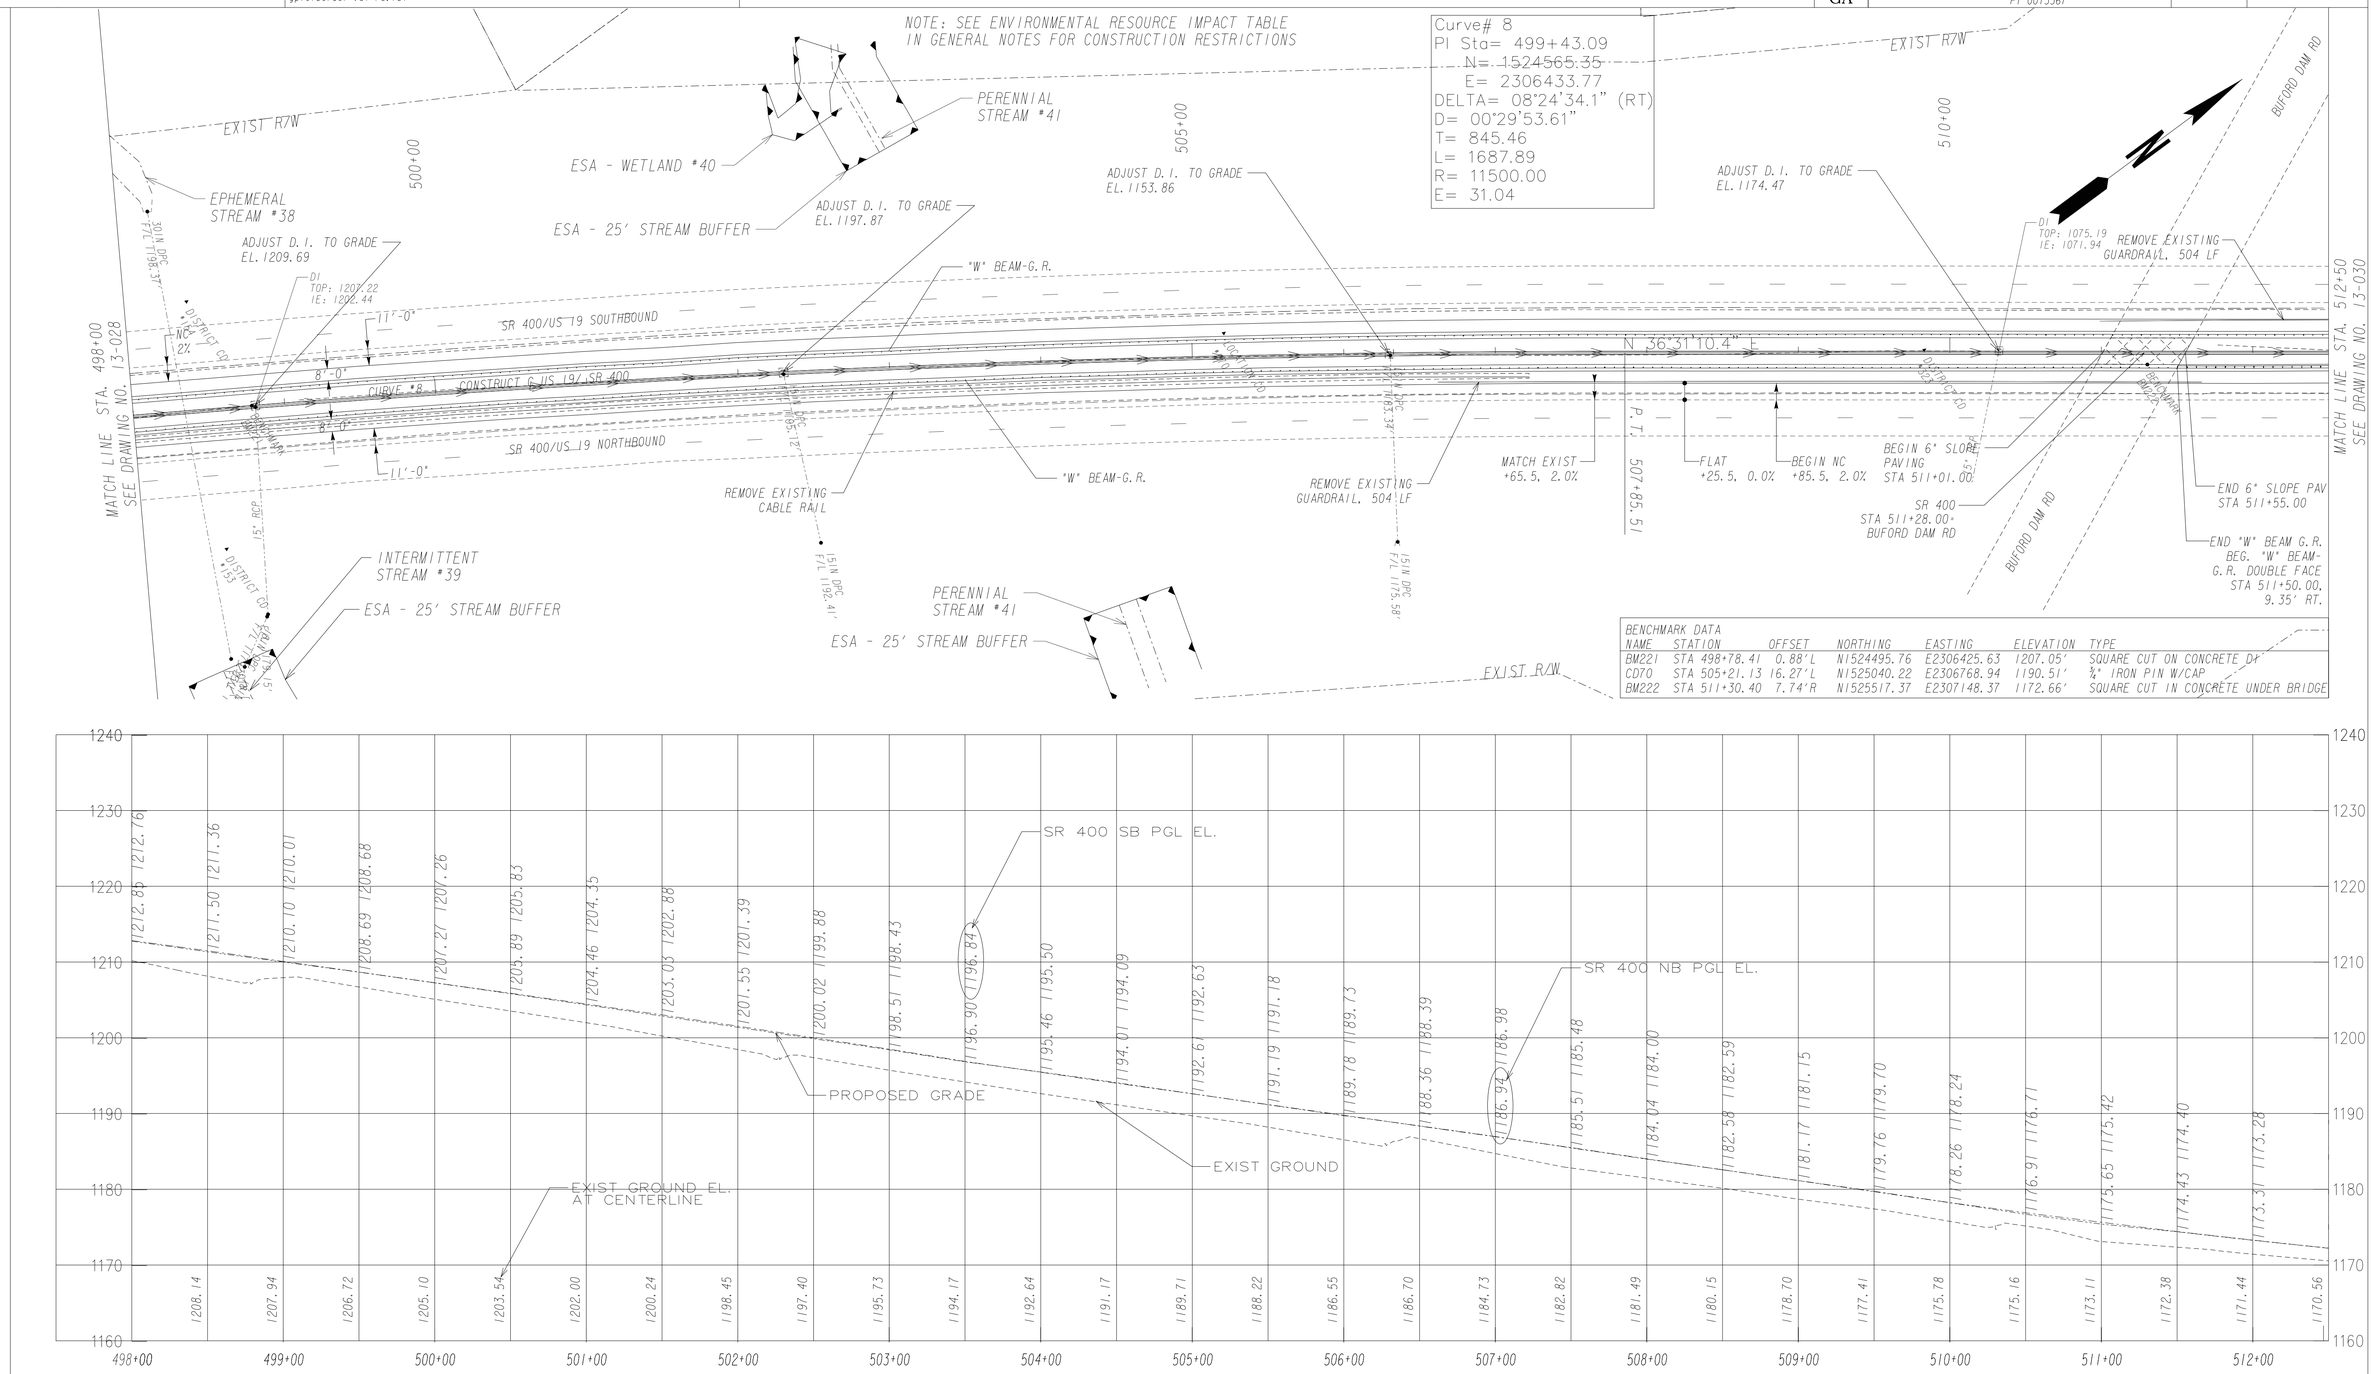

BENCHMARK DATA

NAME	STATION	OFFSET	NORTHING	EASTING	ELEVATION	TYPE
BM221	STA 498+78.41	0.88'L	N1524495.76	E2306425.63	1207.05'	SQUARE CUT ON CONCRETE DI
CD70	STA 505+21.13	16.27'L	N1525040.22	E2306768.94	1190.51'	¾" IRON PIN W/CAP
BM222	STA 511+30.40	7.74'R	N1525517.37	E2307148.37	1172.66'	SQUARE CUT IN CONCRETE UNDER BRIDGE

PROPERTY AND EXISTING R/W LINE	
REQUIRED R/W LINE	
CONSTRUCTION LIMITS	C F
EASEMENT FOR CONSTR & MAINTENANCE OF SLOPES	
EASEMENT FOR CONSTR OF SLOPES	
EASEMENT FOR CONSTR OF DRIVES	

BEGIN LIMIT OF ACCESS.....BLA
END LIMIT OF ACCESS.....ELA
LIMIT OF ACCESS
REQ'D R/W & LIMIT OF ACCESS

SCALE IN FEET
0 50 100 200

INFRASTRUCTURE CONSULTING & ENGINEERING

REVISION DATES

STATE OF GEORGIA
DEPARTMENT OF TRANSPORTATION
OFFICE: INNOVATIVE DELIVERY
MAINLINE PLAN & PROFILE
SR 400 WIDENING

DRAWING No. 13-029

3/1/2007 GR3E.DG