RELEASED FOR CONSTRUCTION- 1/19/2016

NOTE: SEE ENVIRONMENTAL RESOURCE IMPACT TABLE IN GENERAL NOTES FOR CONSTRUCTION RESTRICTIONS

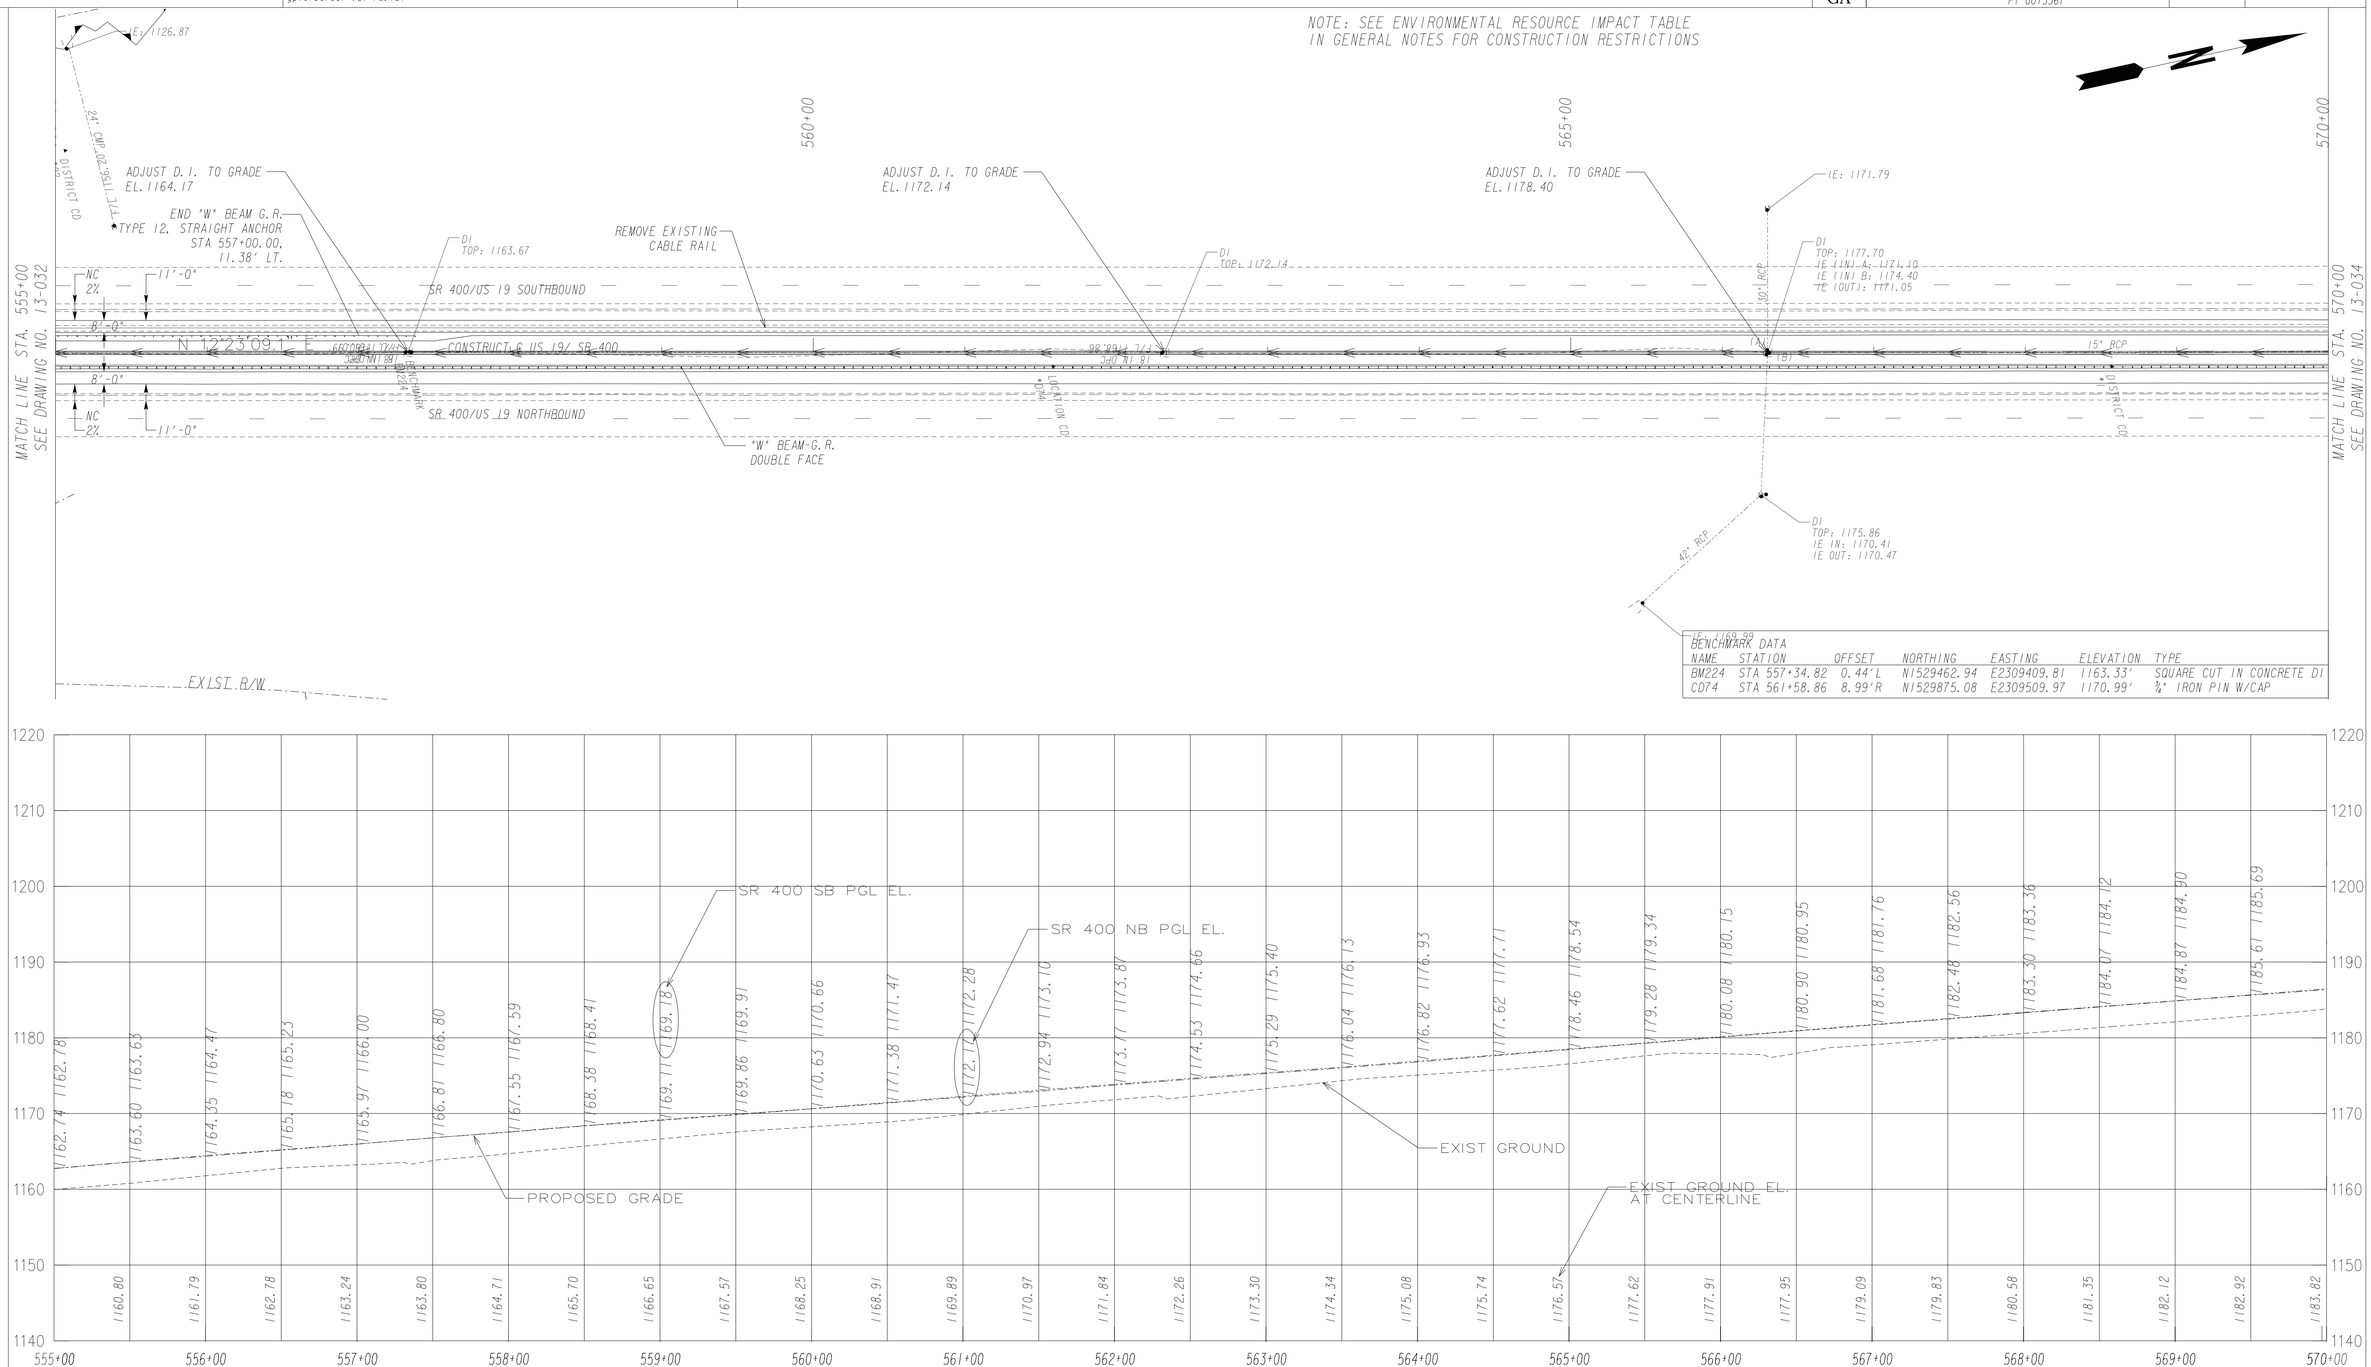

BENCHMARK DATA

NAME	STATION	OFFSET	NORTHING	EASTING	ELEVATION	TYPE
BM224	STA 557+34.82	0.44'L	N1529462.94	E2309409.81	1163.33'	SQUARE CUT IN CONCRETE DI
CD74	STA 561+58.86	8.99'R	N1529875.08	E2309509.97	1170.99'	½" IRON PIN W/CAP

PROPERTY AND EXISTING R/W LINE
REQUIRED R/W LINE
CONSTRUCTION LIMITS
EASEMENT FOR CONSTR & MAINTENANCE OF SLOPES
EASEMENT FOR CONSTR OF SLOPES
EASEMENT FOR CONSTR OF DRIVES

BEGIN LIMIT OF ACCESS.....BLA
END LIMIT OF ACCESS.....ELA
LIMIT OF ACCESS
REQ'D R/W & LIMIT OF ACCESS

SCALE IN FEET
0 50 100 200

INFRASTRUCTURE CONSULTING & ENGINEERING

REVISION DATES

STATE OF GEORGIA
DEPARTMENT OF TRANSPORTATION
OFFICE: INNOVATIVE DELIVERY

MAINLINE PLAN & PROFILE

SR 400 WIDENING

DRAWING No. 13-033