RELEASED FOR CONSTRUCTION - 1/19/2016

NOTE: SEE ENVIRONMENTAL RESOURCE IMPACT TABLE
IN GENERAL NOTES FOR CONSTRUCTION RESTRICTIONS

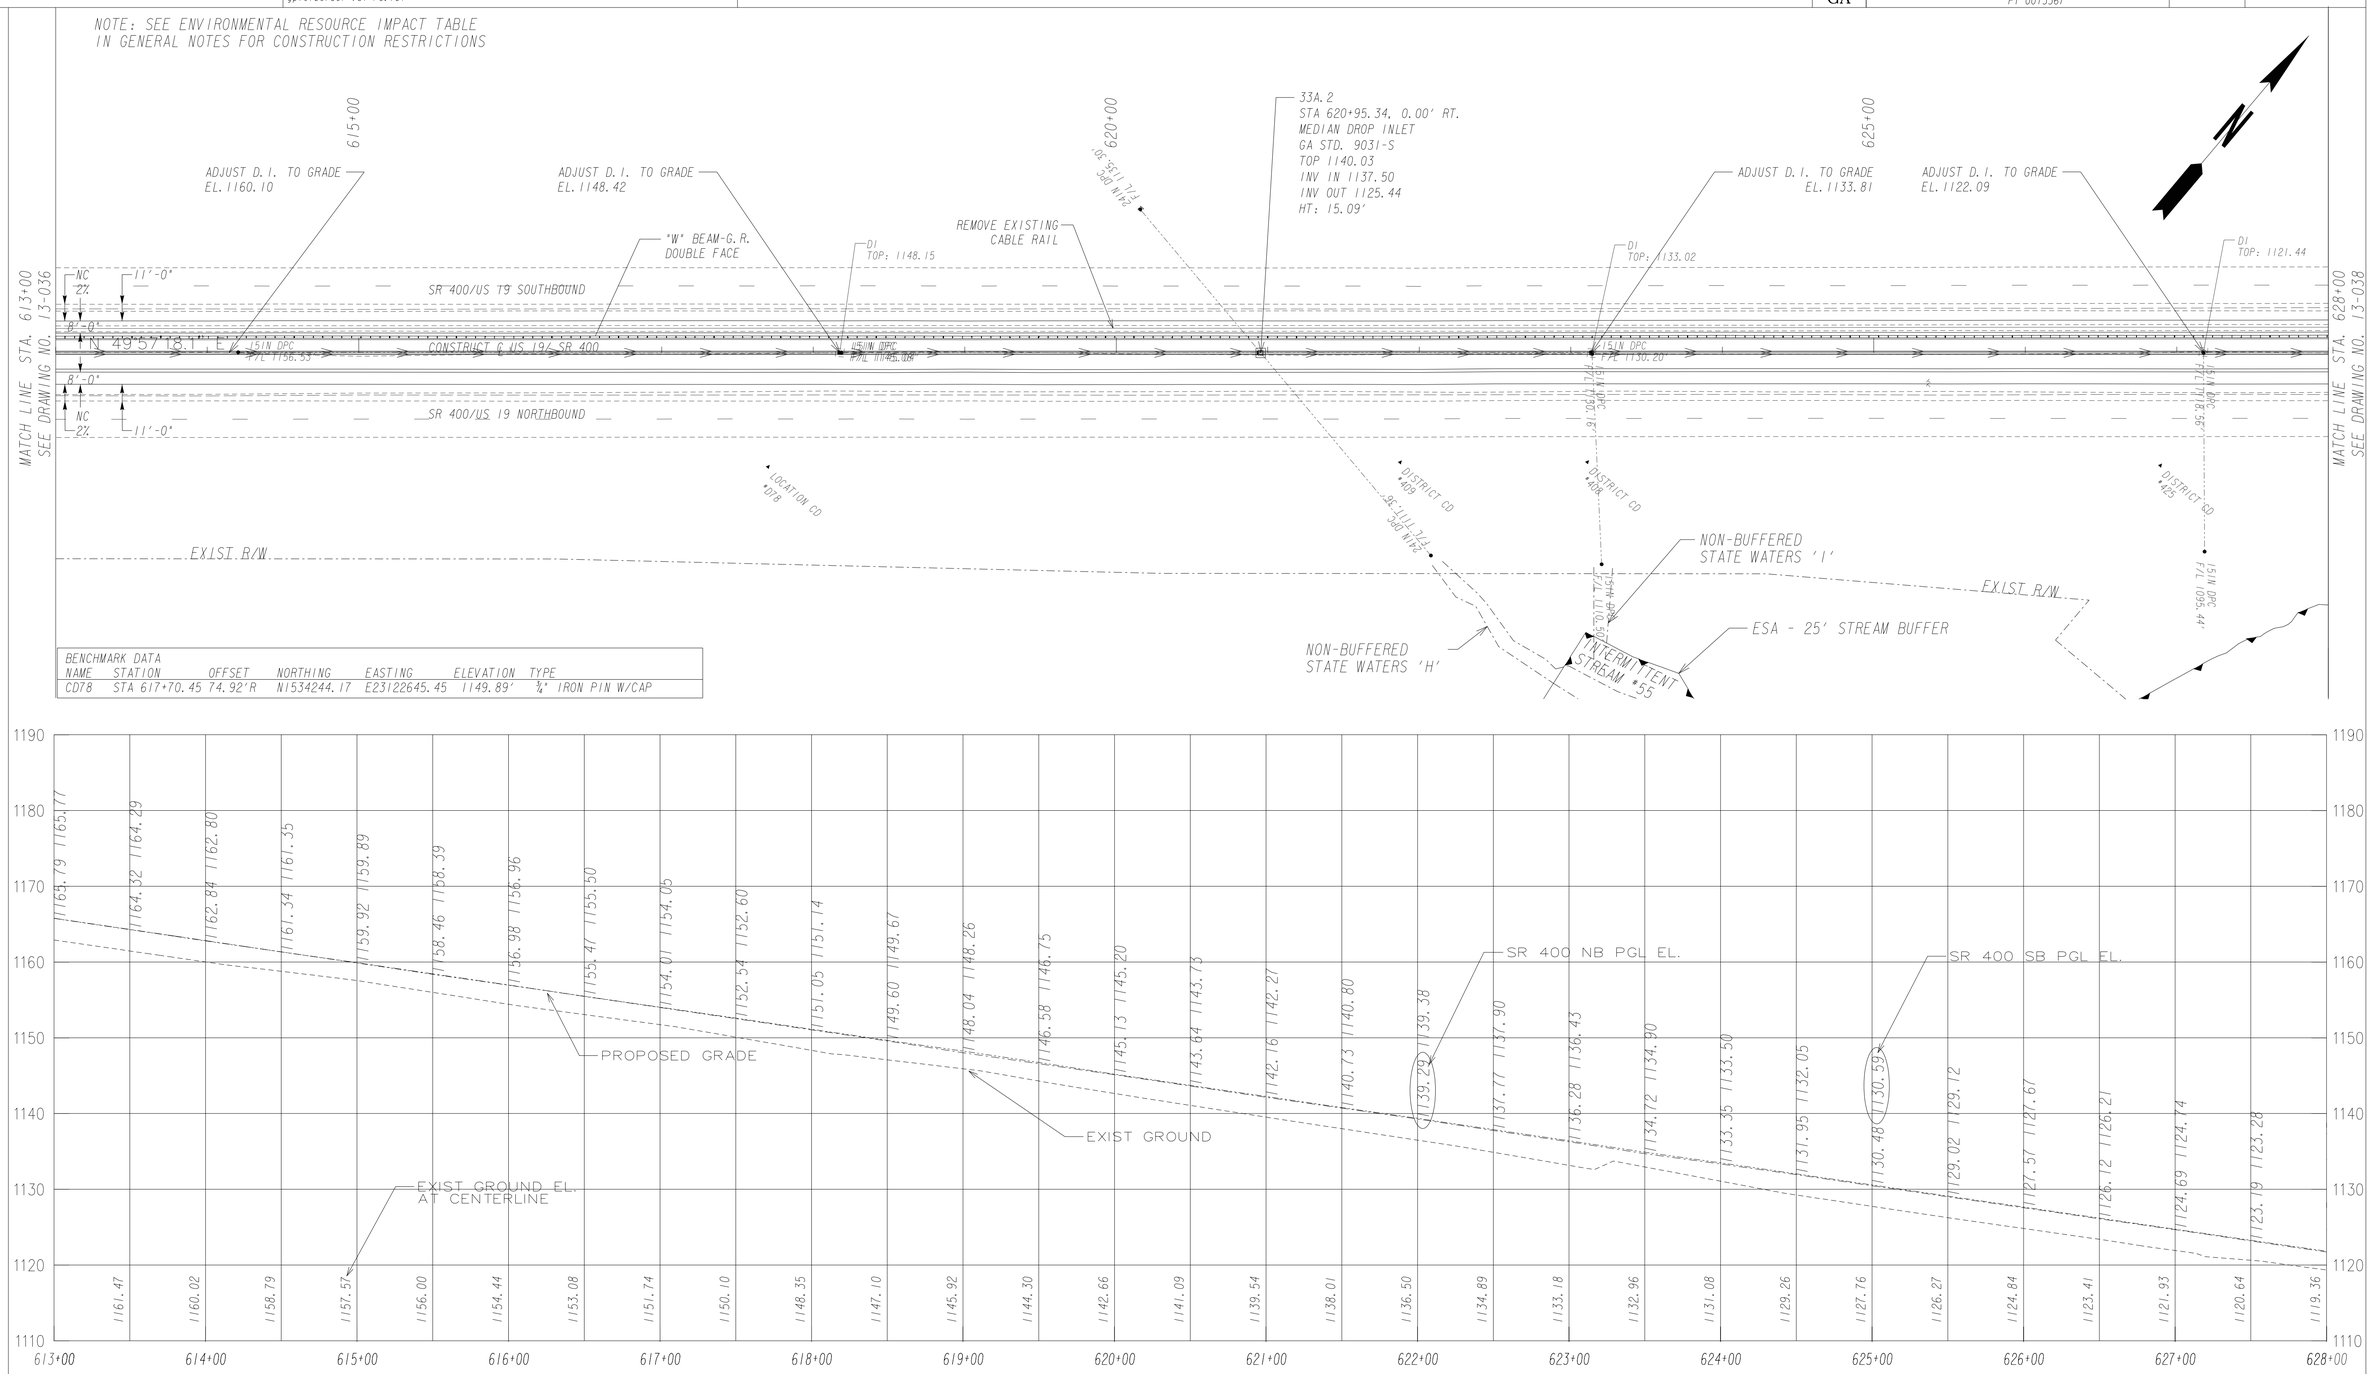

BENCHMARK DATA

NAME	STATION	OFFSET	NORTHING	EASTING	ELEVATION	TYPE
CD78	STA 617+70.45	74.92'R	N1534244.17	E23122645.45	1149.89'	¾" IRON PIN W/CAP

PROPERTY AND EXISTING R/W LINE	---P---
REQUIRED R/W LINE	
CONSTRUCTION LIMITS	--C--F--
EASEMENT FOR CONSTR & MAINTENANCE OF SLOPES	
EASEMENT FOR CONSTR OF SLOPES	
EASEMENT FOR CONSTR OF DRIVES	

BEGIN LIMIT OF ACCESS.....BLA
END LIMIT OF ACCESS.....ELA
LIMIT OF ACCESS
REQ'D R/W & LIMIT OF ACCESS

SCALE IN FEET
0 50 100 200

INFRASTRUCTURE CONSULTING & ENGINEERING

REVISION DATES

STATE OF GEORGIA
DEPARTMENT OF TRANSPORTATION
OFFICE: INNOVATIVE DELIVERY

MAINLINE PLAN & PROFILE

SR 400 WIDENING

DRAWING No. 13-037