RELEASED FOR CONSTRUCTION- 1/19/2016

Curve# 12
PI Sta= 672+18.94
N= 1538352.02
E= 2316149.11
DELTA= 13°32'59.7" (LT)
D= 01°02'30.27"
T= 653.40
L= 1300.70
R= 5500.00
E= 38.68

NOTE: SEE ENVIRONMENTAL RESOURCE IMPACT TABLE IN GENERAL NOTES FOR CONSTRUCTION RESTRICTIONS

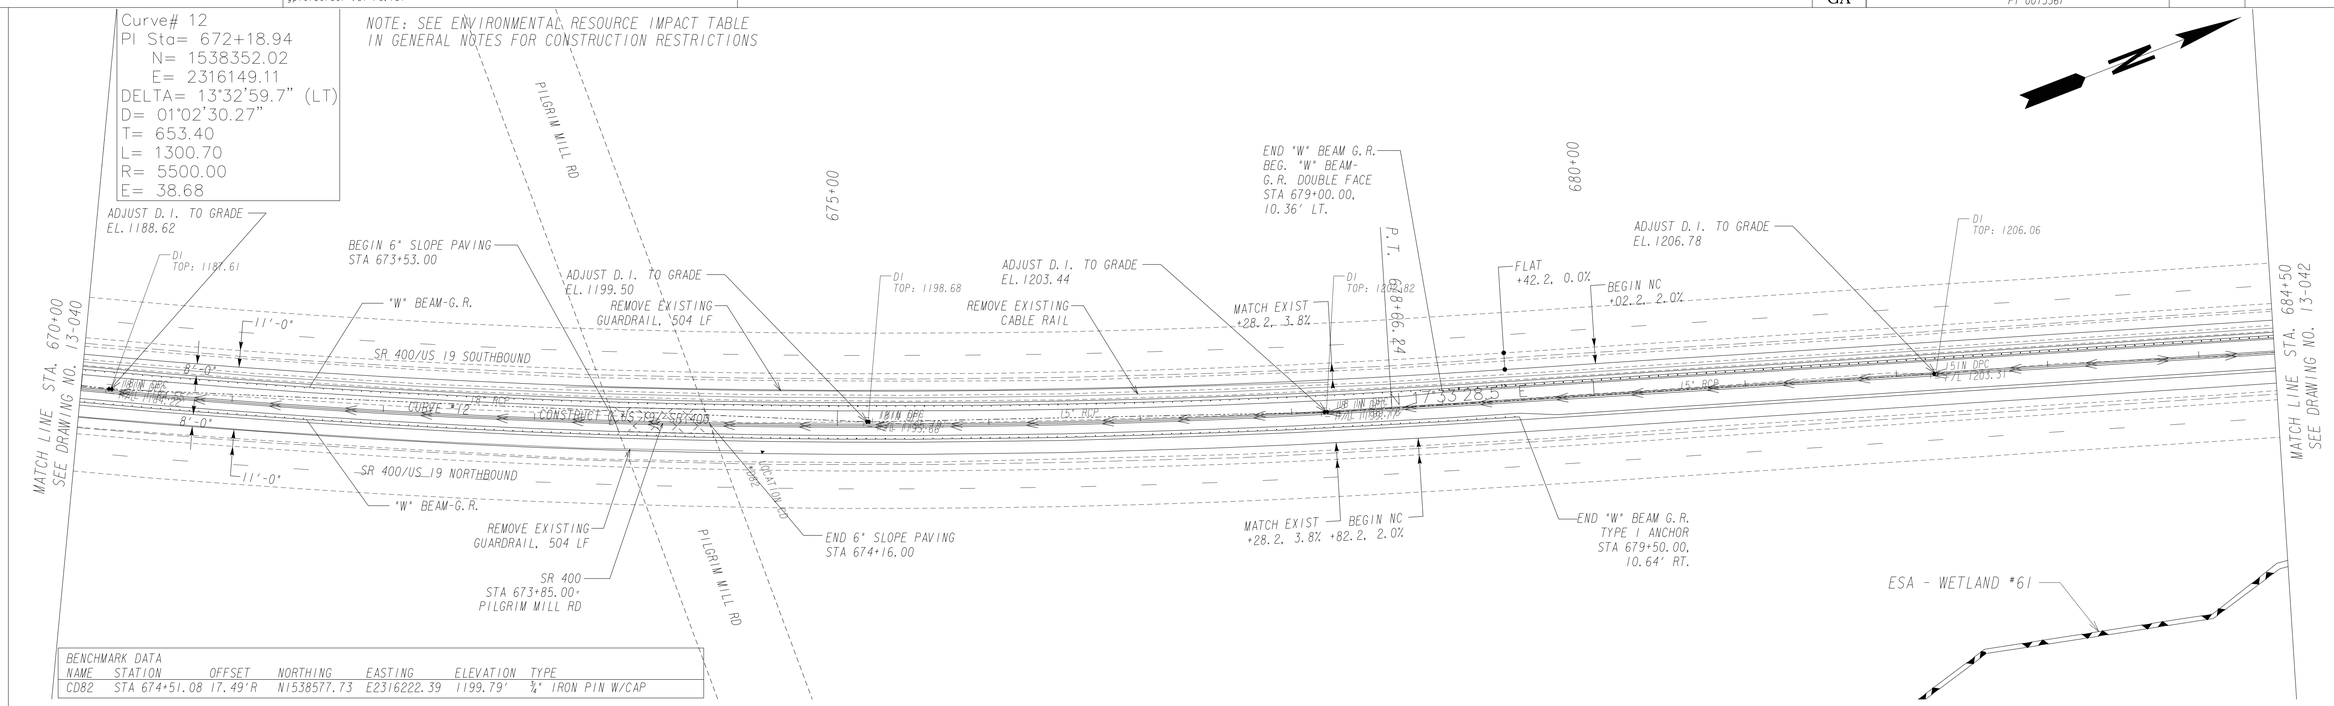

BENCHMARK DATA

NAME	STATION	OFFSET	NORTHING	EASTING	ELEVATION	TYPE
CD82	STA 674+51.08	17.49'R	N1538577.73	E2316222.39	1199.79'	¾" IRON PIN W/CAP

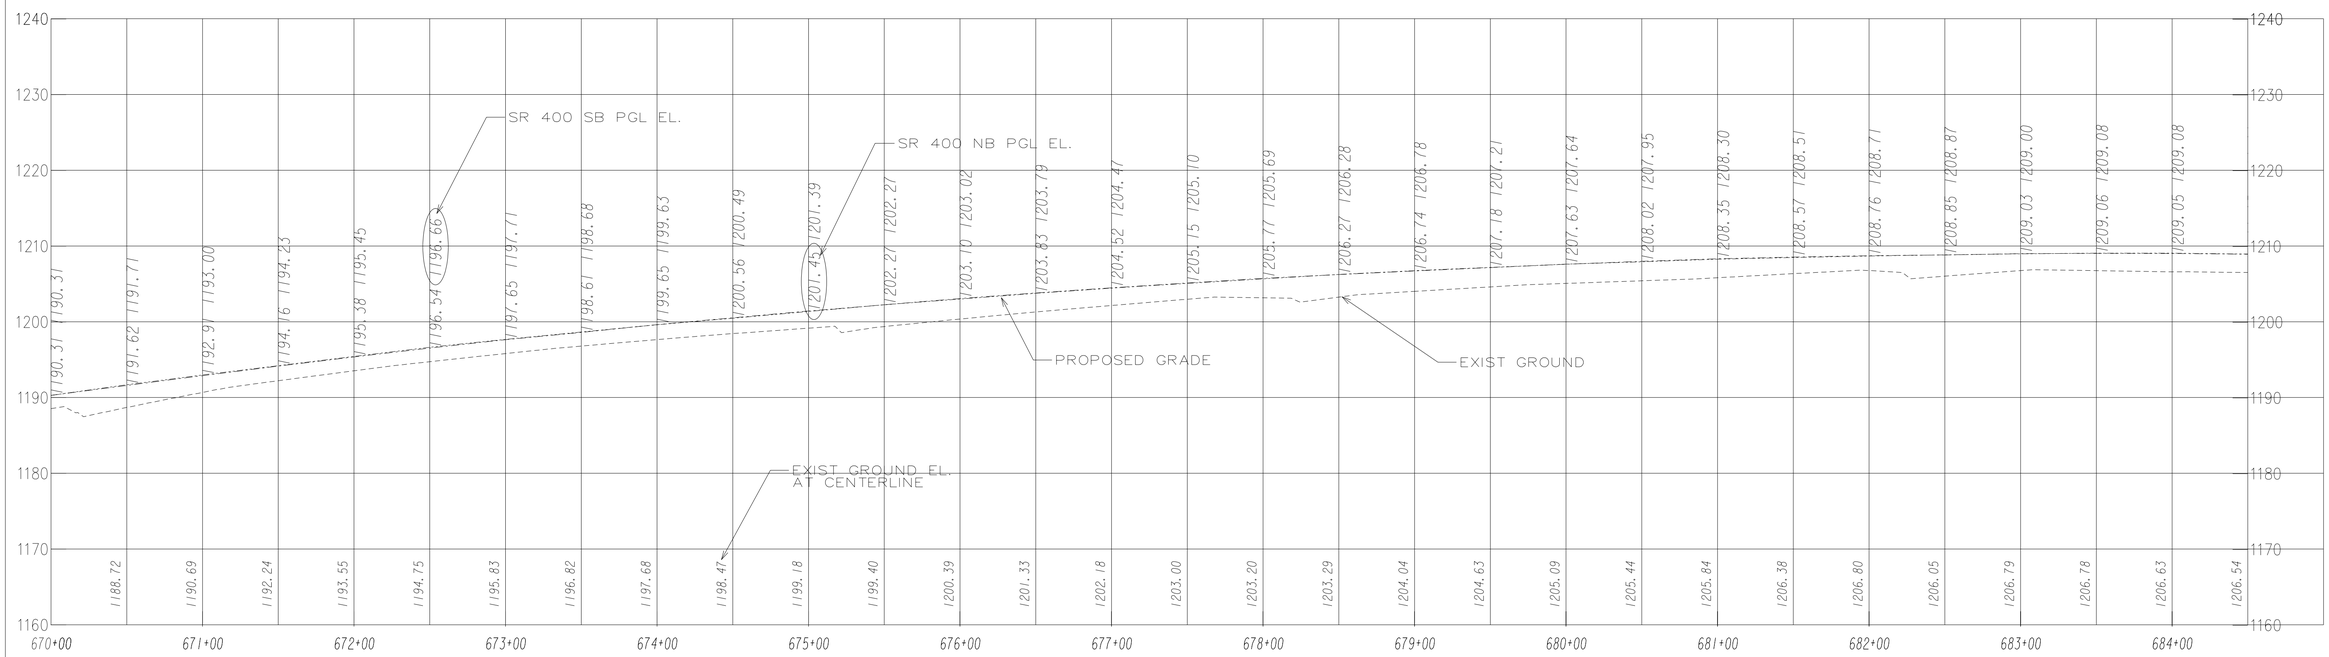

PROPERTY AND EXISTING R/W LINE	BEGIN LIMIT OF ACCESS.....BLA
REQUIRED R/W LINE	END LIMIT OF ACCESS.....ELA
CONSTRUCTION LIMITS	LIMIT OF ACCESS
EASEMENT FOR CONSTR & MAINTENANCE OF SLOPES	REQ'D R/W & LIMIT OF ACCESS
EASEMENT FOR CONSTR OF SLOPES	
EASEMENT FOR CONSTR OF DRIVES	

SCALE IN FEET 0 50 100 200

INFRASTRUCTURE CONSULTING & ENGINEERING

REVISION DATES

STATE OF GEORGIA
DEPARTMENT OF TRANSPORTATION
OFFICE: INNOVATIVE DELIVERY
MAINLINE PLAN & PROFILE
SR 400 WIDENING

DRAWING No. 13-041

3/1/2007 GR3E.DG