RELEASED FOR CONSTRUCTION- 1/19/2016

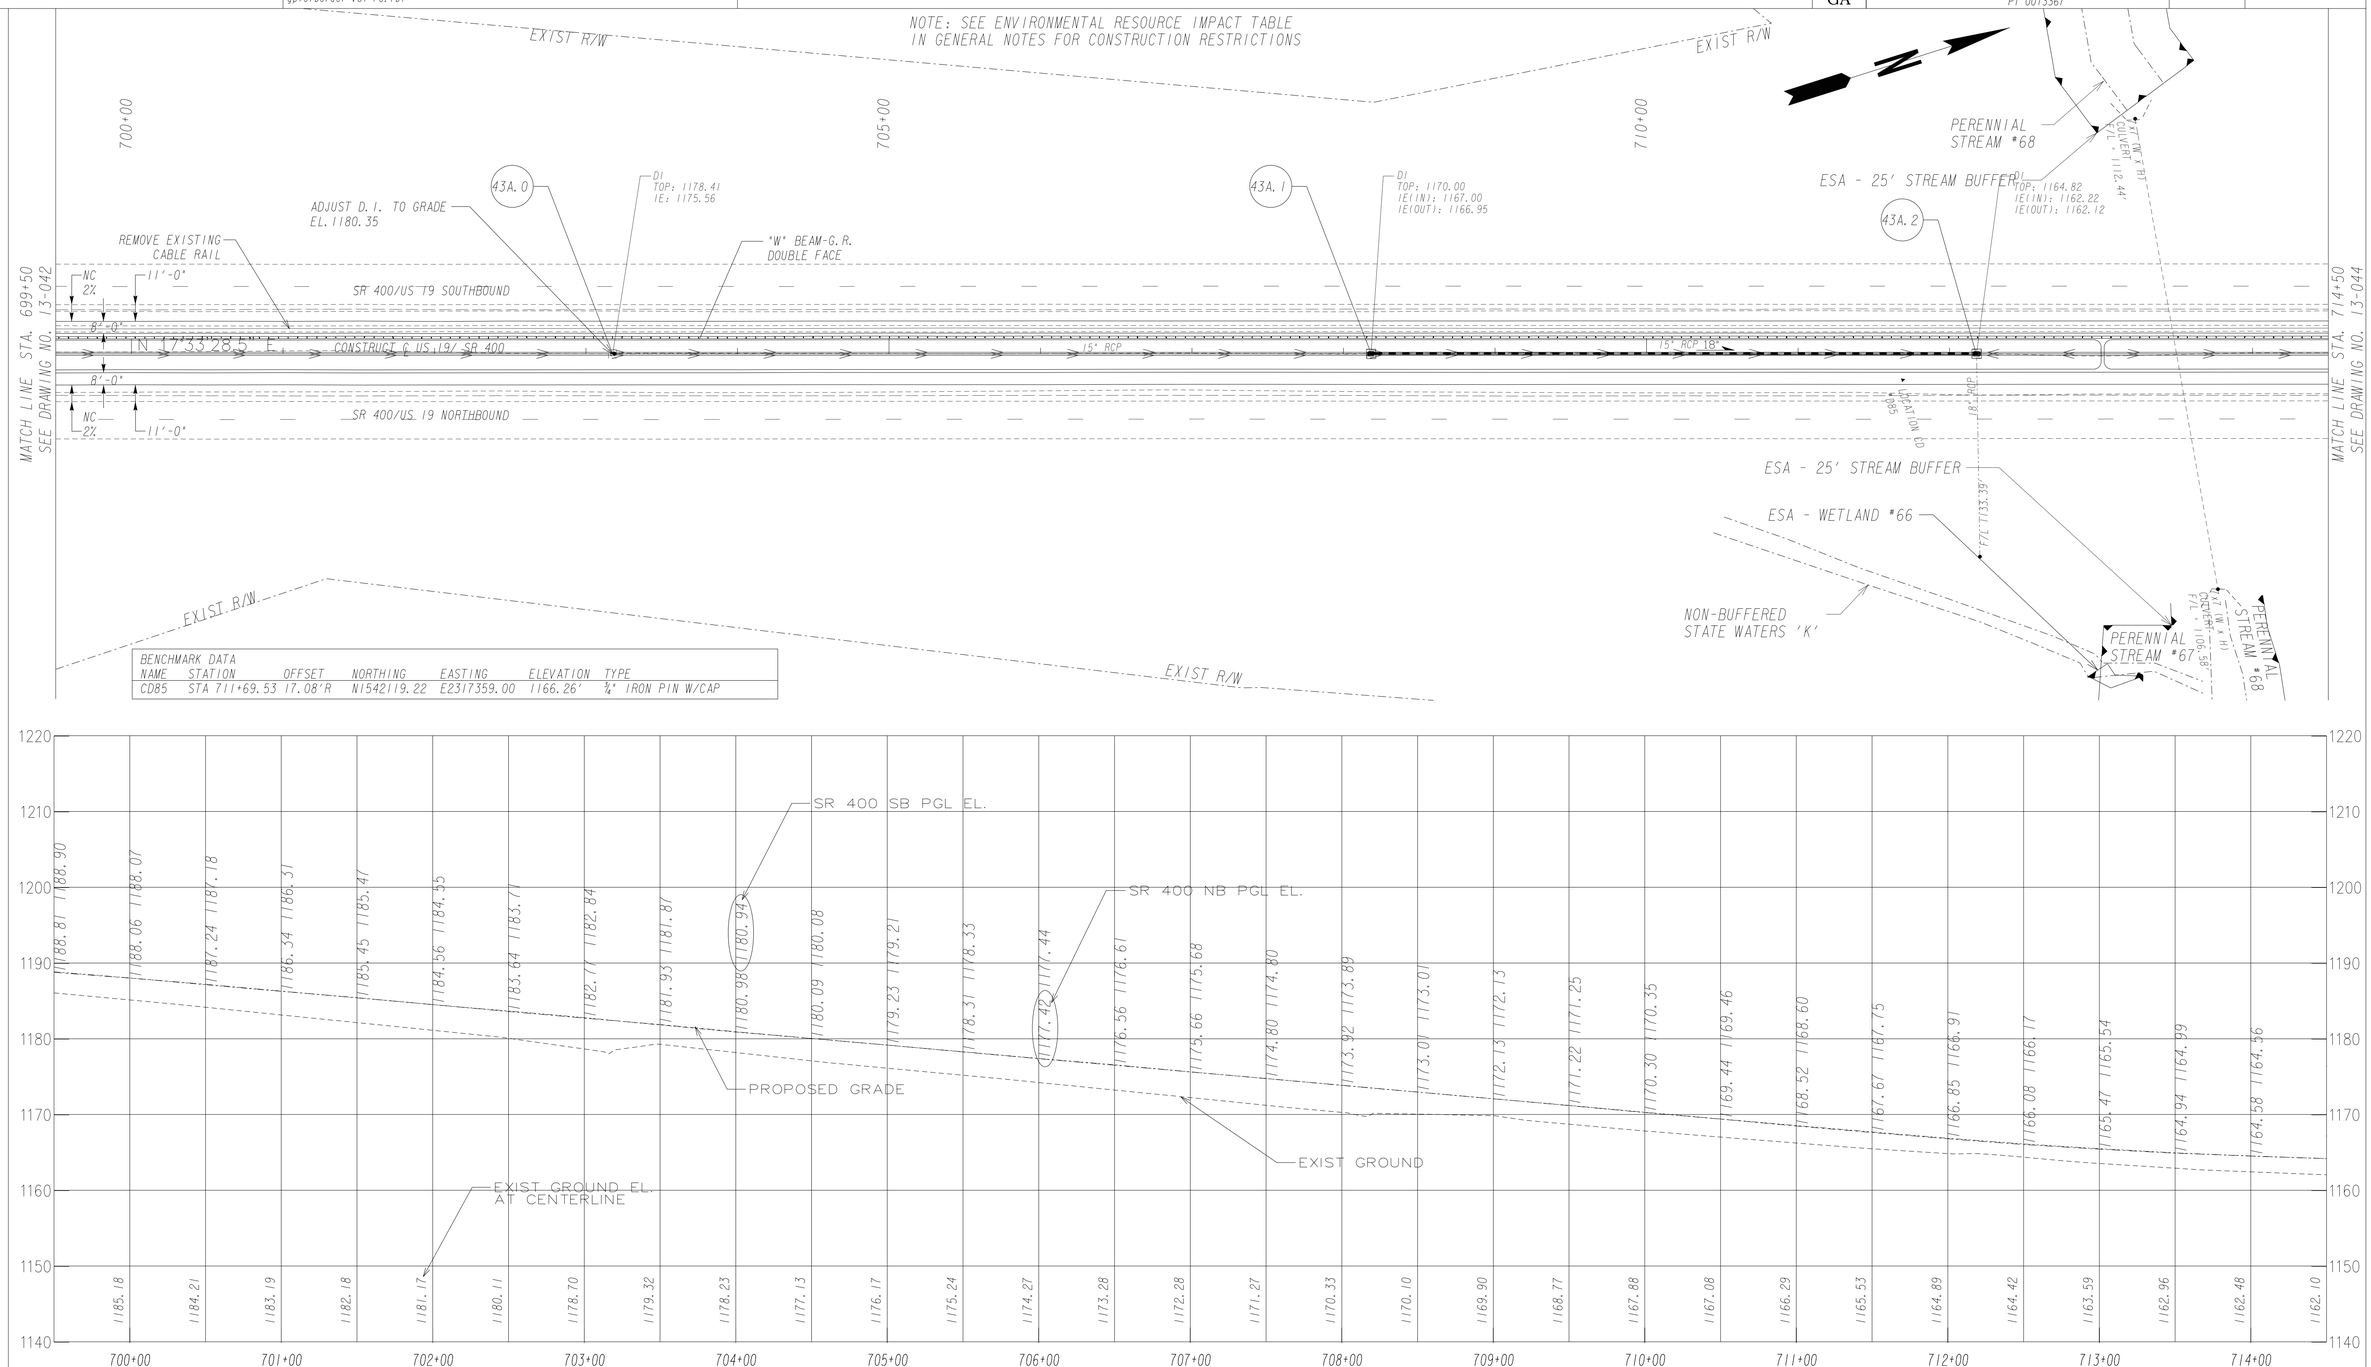

BENCHMARK DATA

NAME	STATION	OFFSET	NORTHING	EASTING	ELEVATION	TYPE
CD85	STA 711+69.53	17.08'R	N1542119.22	E2317359.00	1166.26'	¾" IRON PIN W/CAP

PROPERTY AND EXISTING R/W LINE
REQUIRED R/W LINE
CONSTRUCTION LIMITS
EASEMENT FOR CONSTR & MAINTENANCE OF SLOPES
EASEMENT FOR CONSTR OF SLOPES
EASEMENT FOR CONSTR OF DRIVES

BEGIN LIMIT OF ACCESS.....BLA
END LIMIT OF ACCESS.....ELA
LIMIT OF ACCESS
REQ'D R/W & LIMIT OF ACCESS

SCALE IN FEET
0 50 100 200

INFRASTRUCTURE CONSULTING & ENGINEERING

REVISION DATES

STATE OF GEORGIA
DEPARTMENT OF TRANSPORTATION
OFFICE: INNOVATIVE DELIVERY
MAINLINE PLAN & PROFILE
SR 400 WIDENING

DRAWING No. 13-043